


LAMPIRAN



REBUILDING THE BRIDGE OF THE MAYORAL OFFICE PARE - PARE



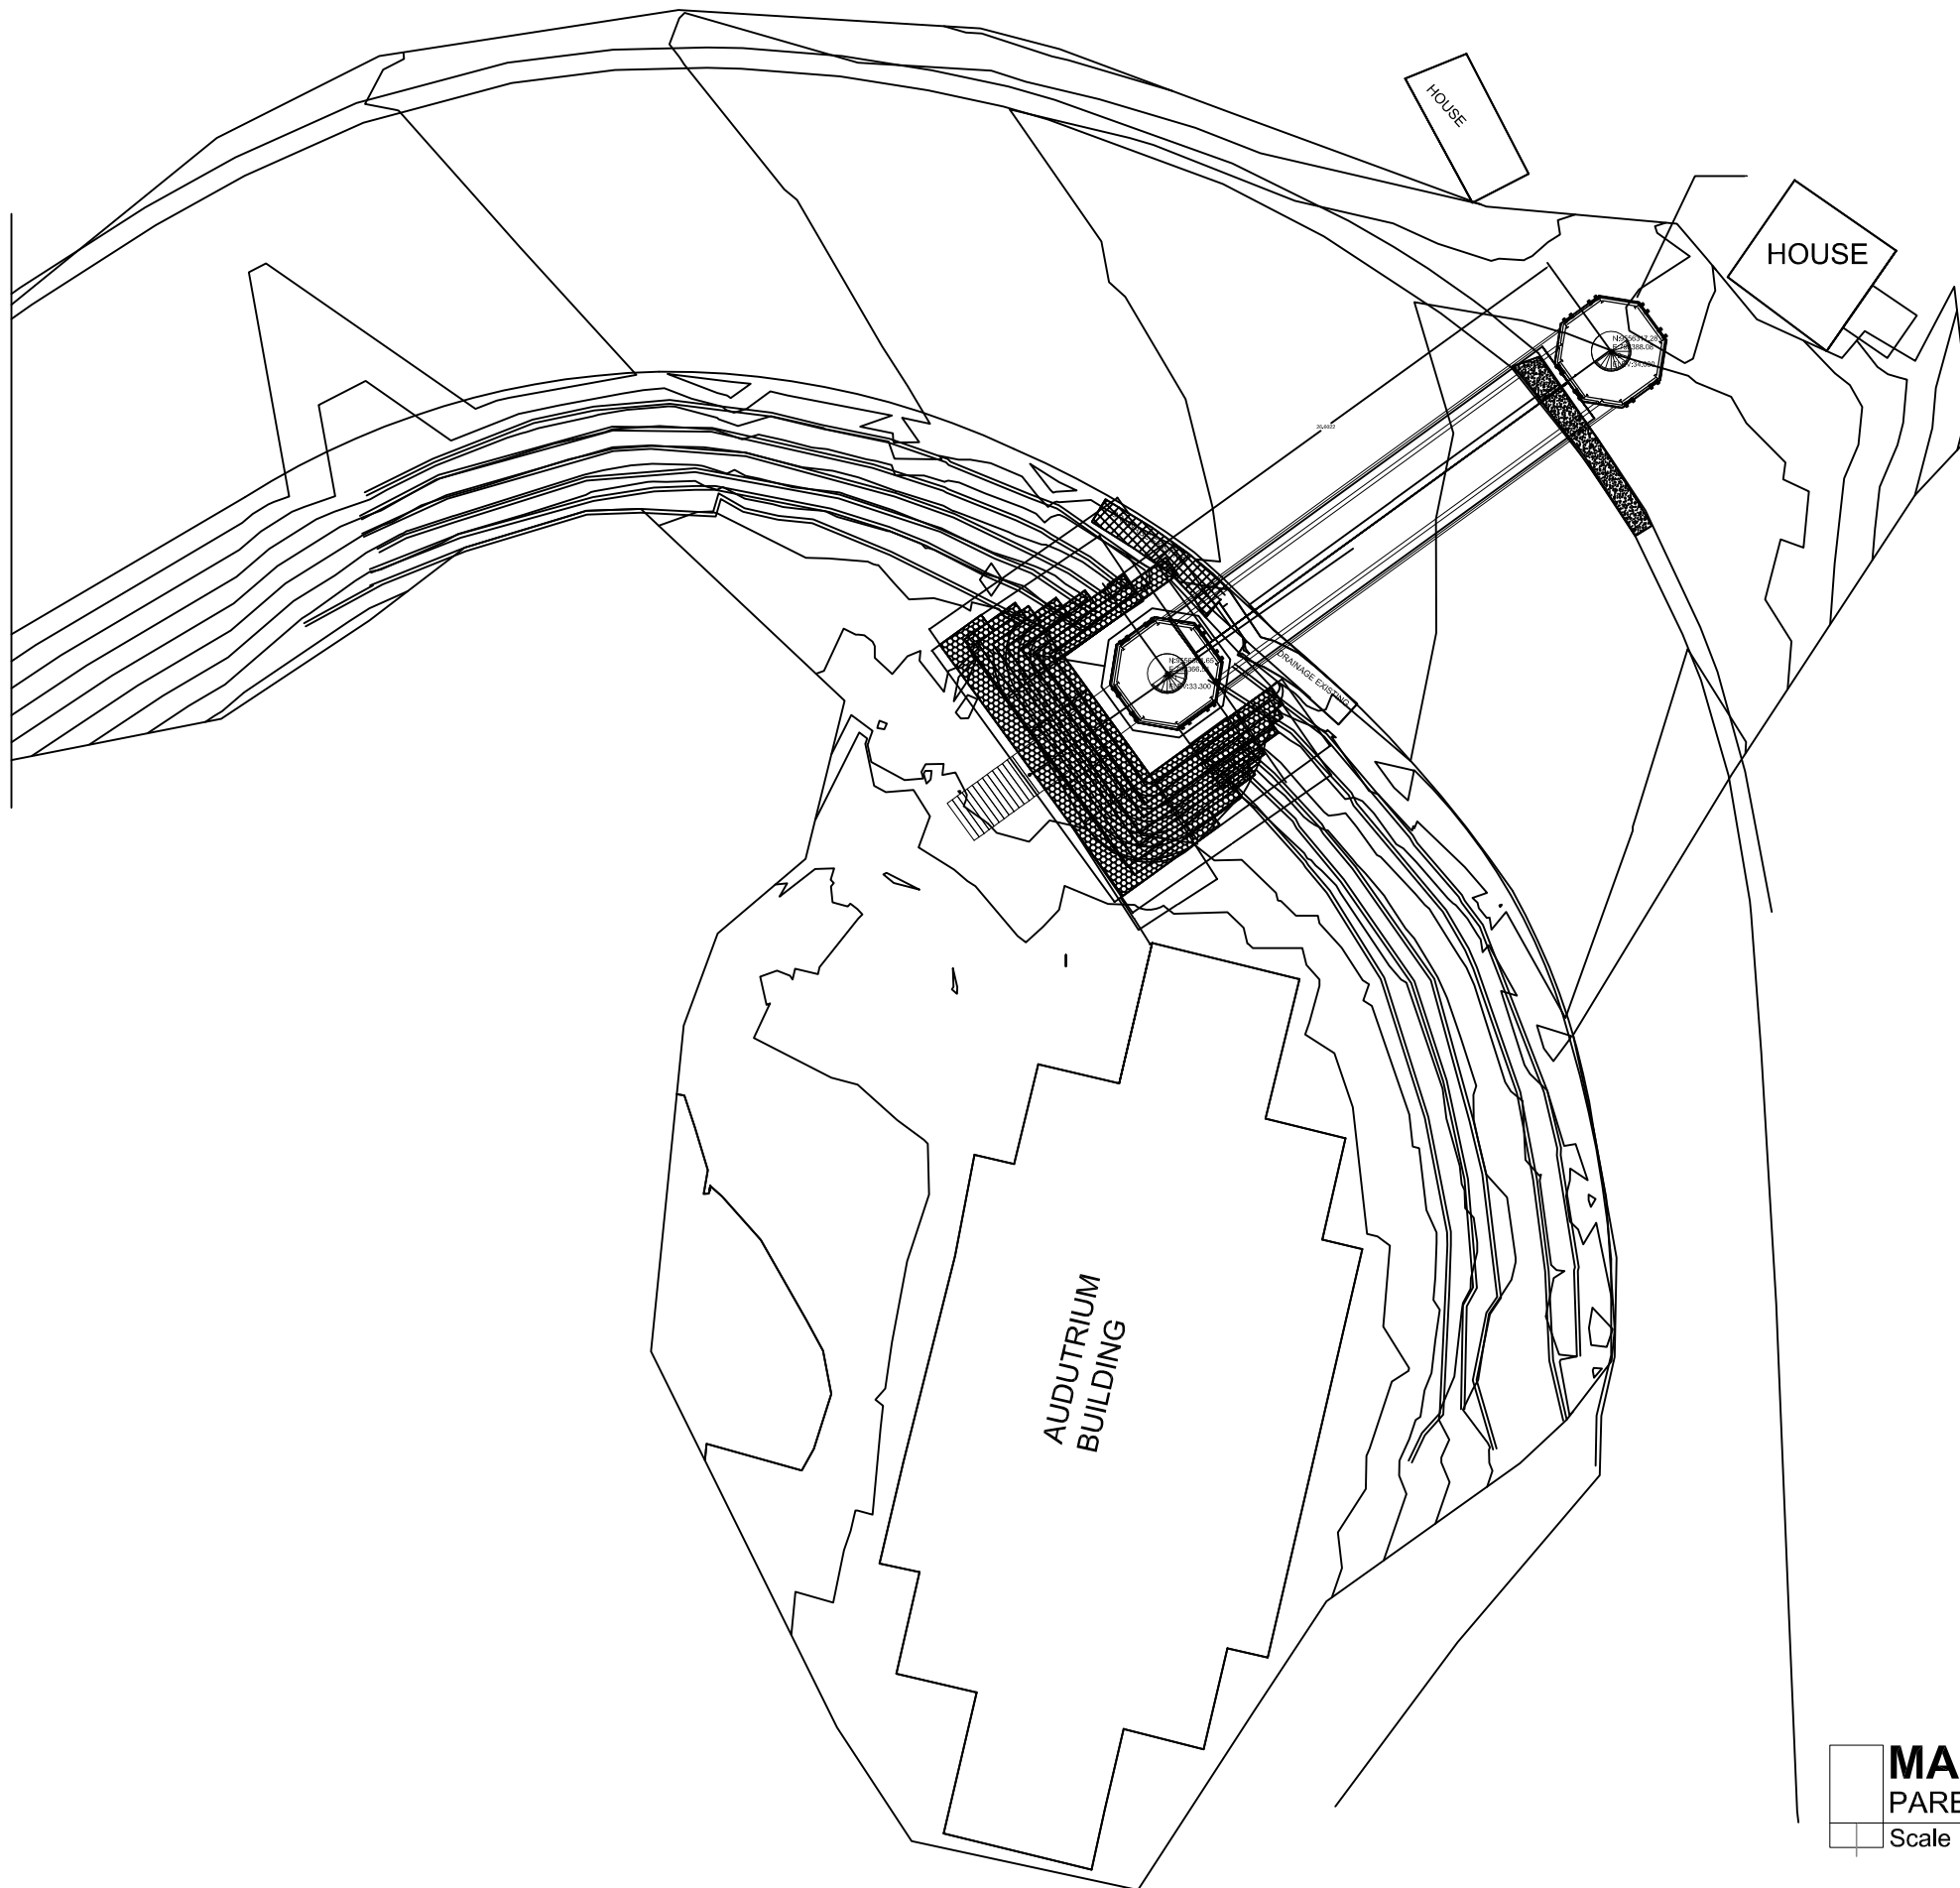

MASTER PLAN
PARE PEDESTRIAN BRIDGE
Scale 1 : 350

NOTE

APPLICANT :



CITY GOVERNMENT OF PARE - PARE

	NAME	SIGN	DATE
APPROVED BY			31 - 01 - 2020
CHECKED BY			31 - 01 - 2020



	NAME	SIGN	DATE
APPROVED BY			31 - 01 - 2020
CHECKED BY	Jefry Ramil		31 - 01 - 2020

CONSULTANT :



MALLOMO ENGINEERING

Alamat : JL. Mappaoddang No. 17, Makassar - Telp. (0411) 5052511

	NAME	SIGN	DATE
APPROVED BY	NAUFAL SAFTAR		31 - 01 - 2020
CHECKED BY	ABDULLAH LATIEF, ST.MT		31 - 01 - 2020
DRAWN BY	MAKMUR JAYA		31 - 01 - 2020

PROJECT :

REBUILDING THE BRIDGE OF THE
MAYORAL OFFICE PARE - PARE

DRAWING TITLE :

MASTER PLAN

SCALE	DWG NO	SHEET
1 : 350	ARS- 01	01 OF 48

NOTE

APPLICANT :



CITY GOVERNMENT OF PARE - PARE

	NAME	SIGN	DATE
APPROVED BY			31 - 01 - 2020
CHECKED BY			31 - 01 - 2020



	NAME	SIGN	DATE
APPROVED BY			31 - 01 - 2020
CHECKED BY	Jeffry Ramil		31 - 01 - 2020

CONSULTANT :



	NAME	SIGN	DATE
APPROVED BY	NAUFAL SAFTAR		31 - 01 - 2020
CHECKED BY	ABDULLAH LATIEF, ST.MT		31 - 01 - 2020
DRAWN BY	MAKMUR JAYA		31 - 01 - 2020



PROJECT :


REBUILDING THE BRIDGE OF THE
MAYORAL OFFICE PARE - PARE

DRAWING TITLE :


FLOOR PLAN

SCALE	DWG NO	SHEET
1 : 80 1 : 140	ARS- 02	02 OF 48

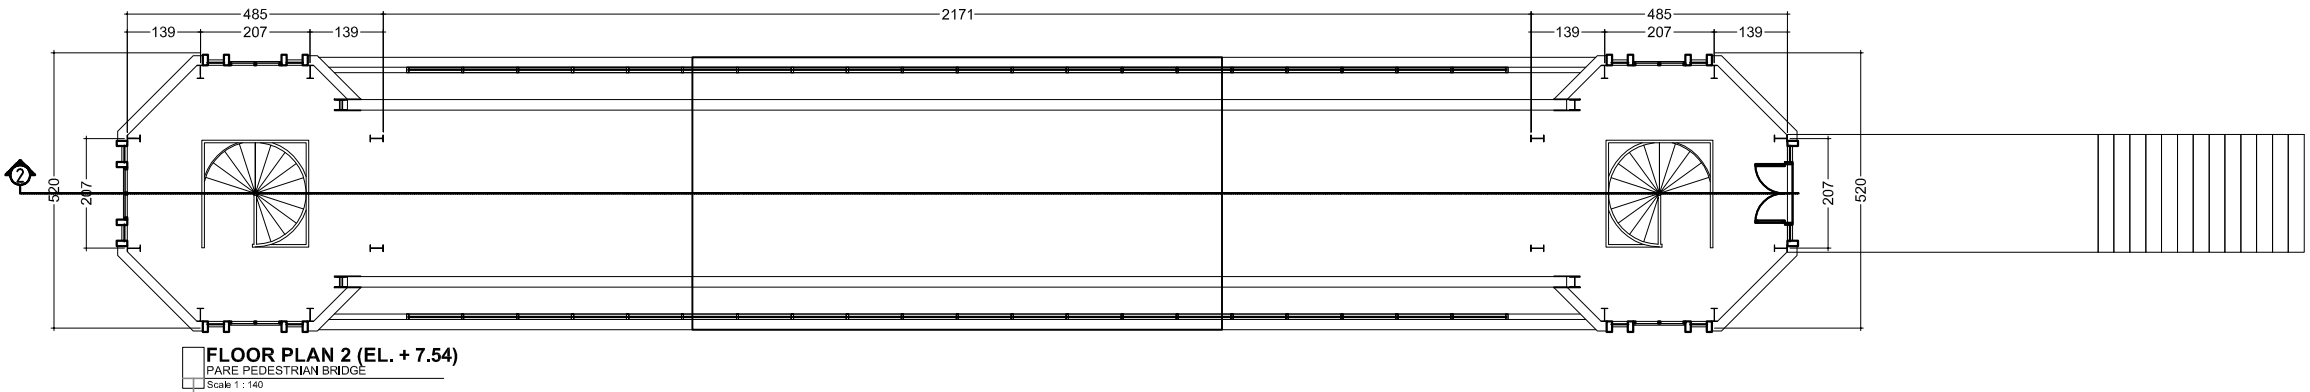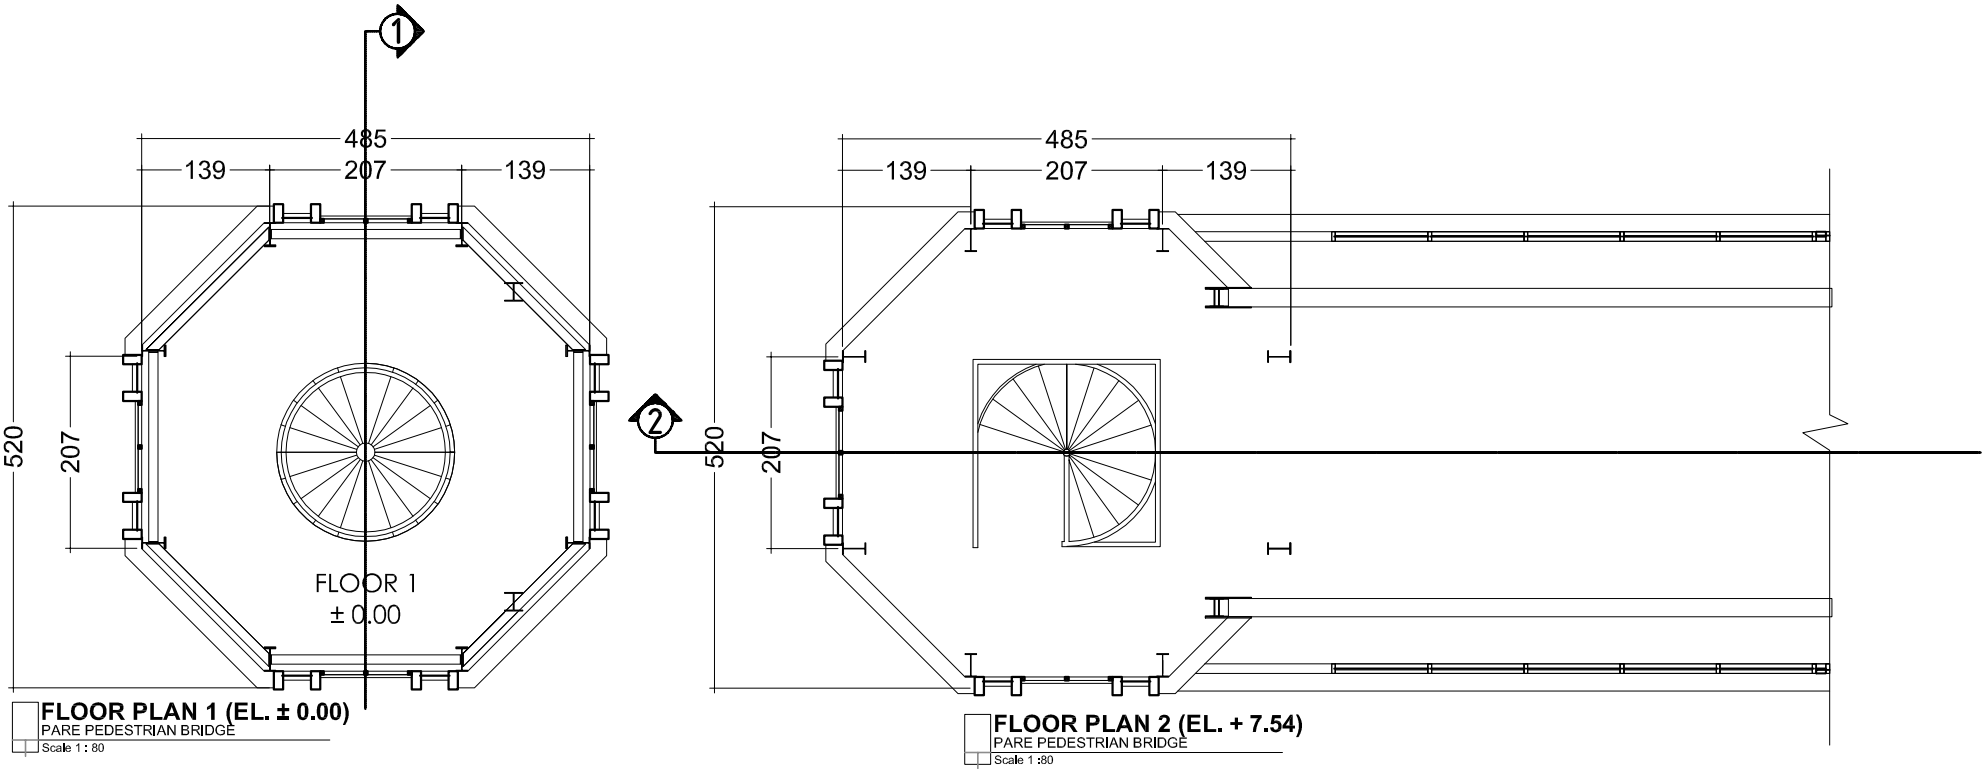

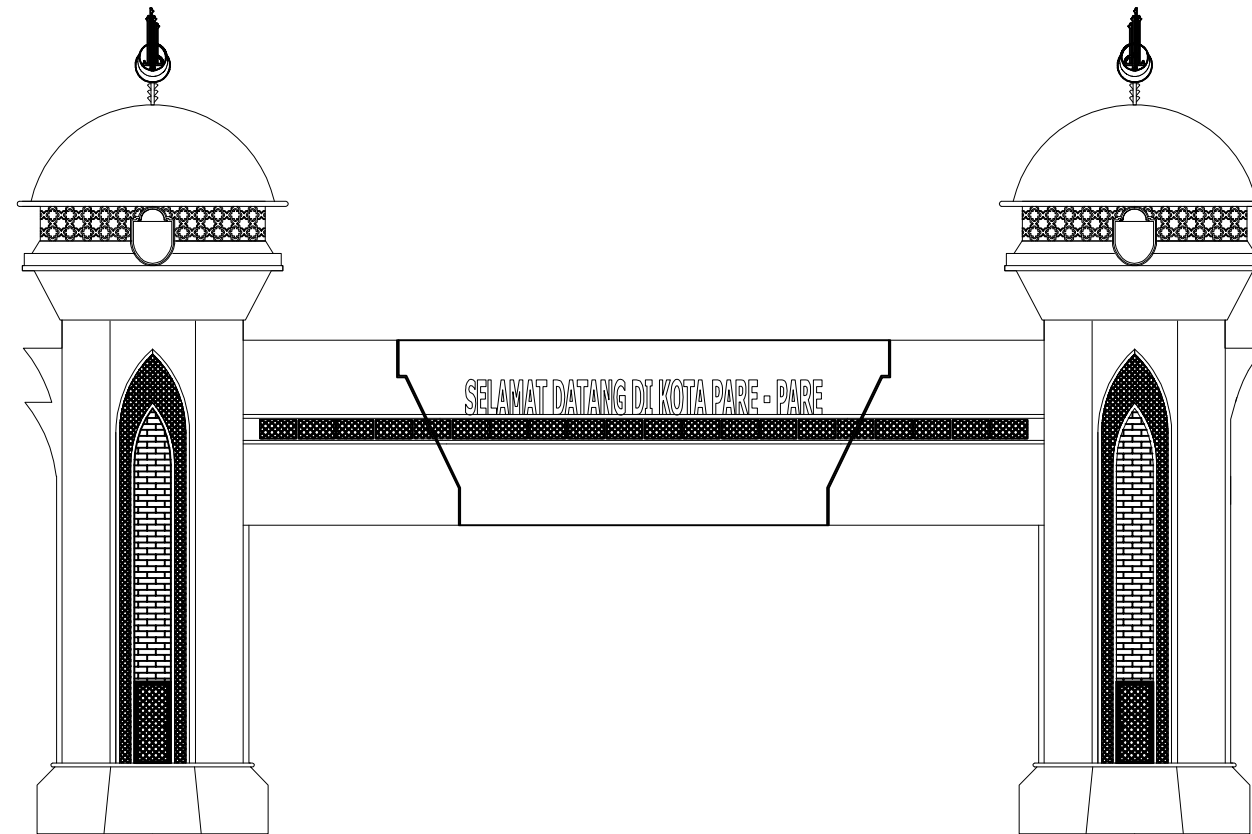

FRONT VIEW
PARE PEDESTRIAN BRIDGE
Scale 1 : 200

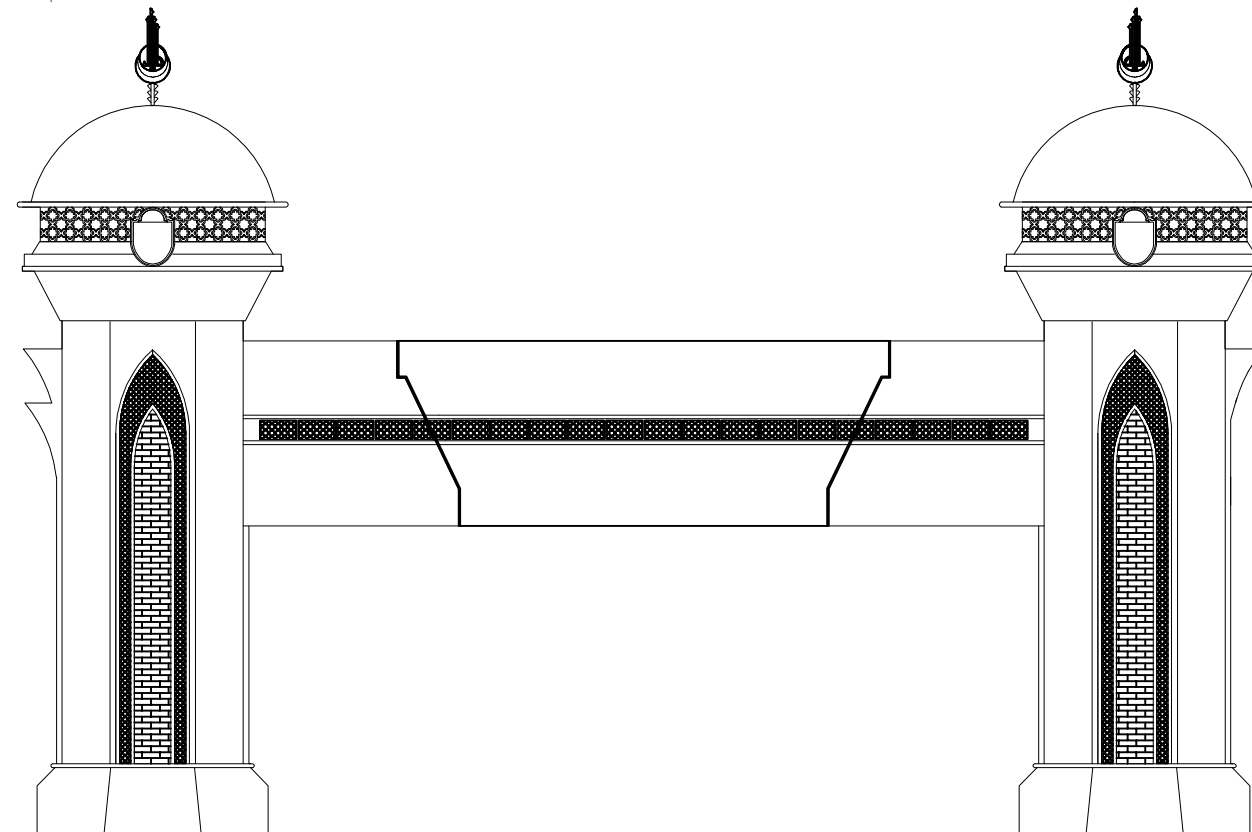

BACK VIEW
PARE PEDESTRIAN BRIDGE
Scale 1 : 200

NOTE

APPLICANT :



CITY GOVERNMENT OF PARE - PARE

	NAME	SIGN	DATE
APPROVED BY			31 - 01 - 2020
CHECKED BY			31 - 01 - 2020



	NAME	SIGN	DATE
APPROVED BY			31 - 01 - 2020
CHECKED BY	Jeffry Ramil		31 - 01 - 2020

CONSULTANT :



MALLOMO ENGINEERING

Alamat : JL. Mappaoddang No. 17, Makassar - Telp. (0411) 5052511

	NAME	SIGN	DATE
APPROVED BY	NAUFAL SAFTAR		31 - 01 - 2020
CHECKED BY	ABDULLAH LATIEF, ST.MT		31 - 01 - 2020
DRAWN BY	MAKMUR JAYA		31 - 01 - 2020


PROJECT :

REBUILDING THE BRIDGE OF THE
MAYORAL OFFICE PARE - PARE



DRAWING TITLE :

**FRONT VIEW
BACK VIEW**


SCALE	DWG NO	SHEET
1 : 200	ARS- 03	03 OF 48

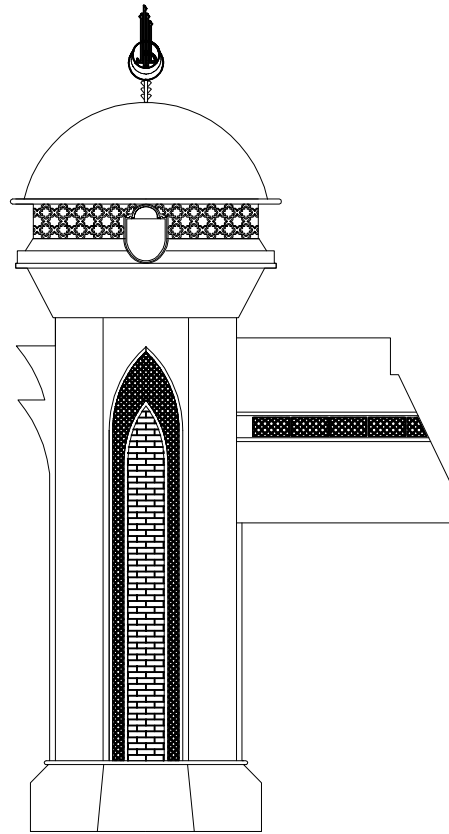

SECTION VIEW BRIDGE
PARE PEDESTRIAN BRIDGE
Scale 1 : 200

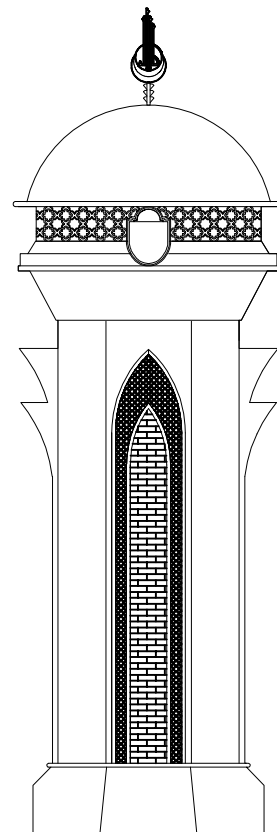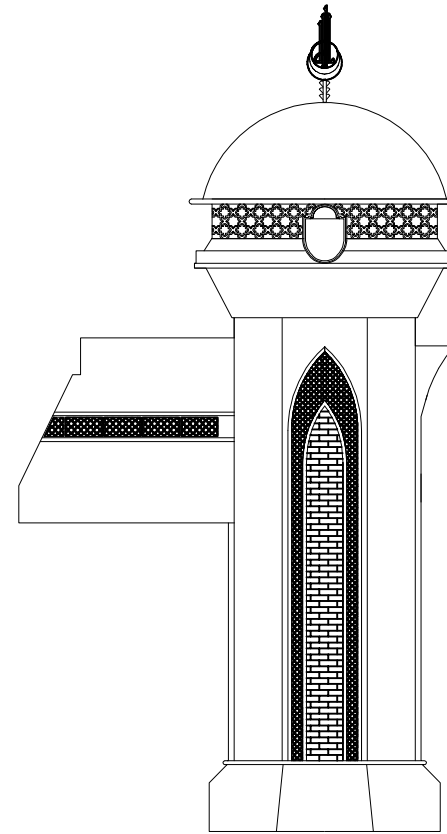

LEFT SIDE VIEW
PARE PEDESTRIAN BRIDGE
Scale 1 : 200

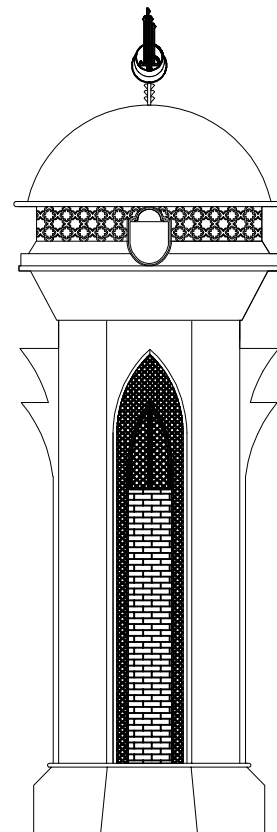

RIGHT SIDE VIEW
PARE PEDESTRIAN BRIDGE
Scale 1 : 200

NOTE

APPLICANT :



CITY GOVERNMENT OF PARE - PARE

	NAME	SIGN	DATE
APPROVED BY			31 - 01 - 2020
CHECKED BY			31 - 01 - 2020



	NAME	SIGN	DATE
APPROVED BY			31 - 01 - 2020
CHECKED BY	Jeffry Ramil		31 - 01 - 2020

CONSULTANT :



MALLOMO ENGINEERING

Alamat : JL. Mappaoddang No. 17, Makassar - Telp. (0411) 5052511

	NAME	SIGN	DATE
APPROVED BY	NAUFAL SAFTAR		31 - 01 - 2020
CHECKED BY	ABDULLAH LATIEF, ST, MT		31 - 01 - 2020
DRAWN BY	MAKMUR JAYA		31 - 01 - 2020


PROJECT :

REBUILDING THE BRIDGE OF THE
MAYORAL OFFICE PARE - PARE

DRAWING TITLE :

SECTION VIEW
LEFT VIEW
RIGHT VIEW

SCALE	DWG NO	SHEET
1 : 200	ARS- 04	04 OF 48

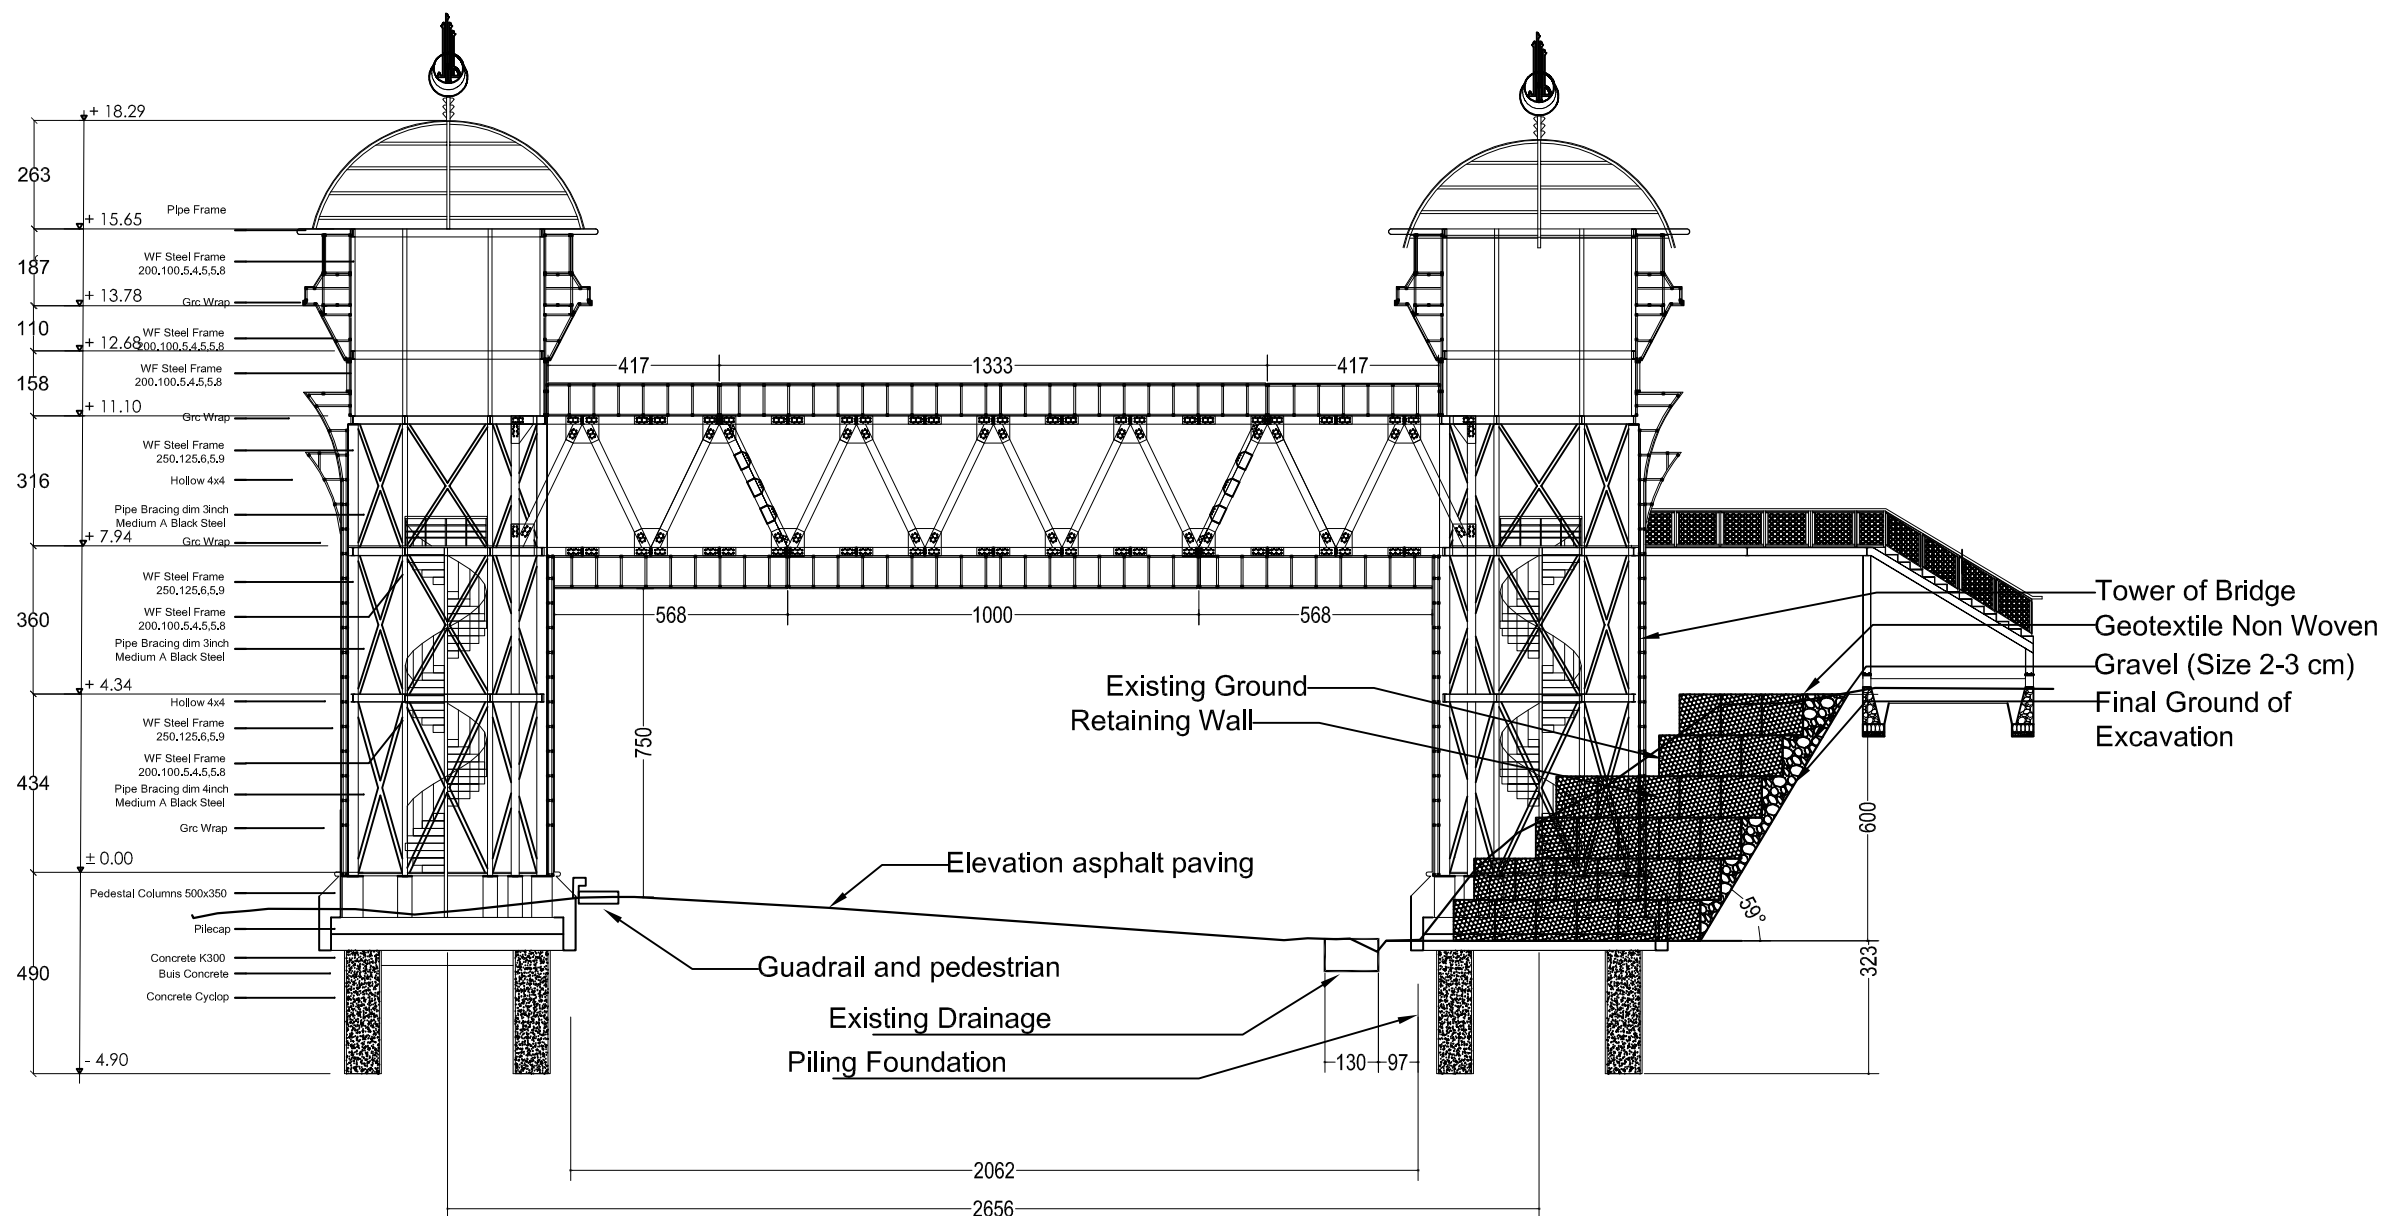

SECTION 2 - 2 BRIDGE
PARE PEDESTRIAN BRIDGE
 Scale 1 : 180

NOTE

APPLICANT :



CITY GOVERNMENT OF PARE - PARE

	NAME	SIGN	DATE
APPROVED BY			31 - 01 - 2020
CHECKED BY			31 - 01 - 2020



	NAME	SIGN	DATE
APPROVED BY			31 - 01 - 2020
CHECKED BY	Jeffry Ramil		31 - 01 - 2020

CONSULTANT :



Alamat : JL. Mappaoddang No. 17, Makassar - Telp. (0411) 5052511

	NAME	SIGN	DATE
APPROVED BY	NAUFAL SAFTAR		31 - 01 - 2020
CHECKED BY	ABDULLAH LATIEF, ST.MT		31 - 01 - 2020
DRAWN BY	MAKMUR JAYA		31 - 01 - 2020


PROJECT :

REBUILDING THE BRIDGE OF THE
 MAYORAL OFFICE PARE - PARE

DRAWING TITLE :

SECTION 2 - 2

SCALE	DWG NO	SHEET
1 : 180	ARS- 05	05 OF 48

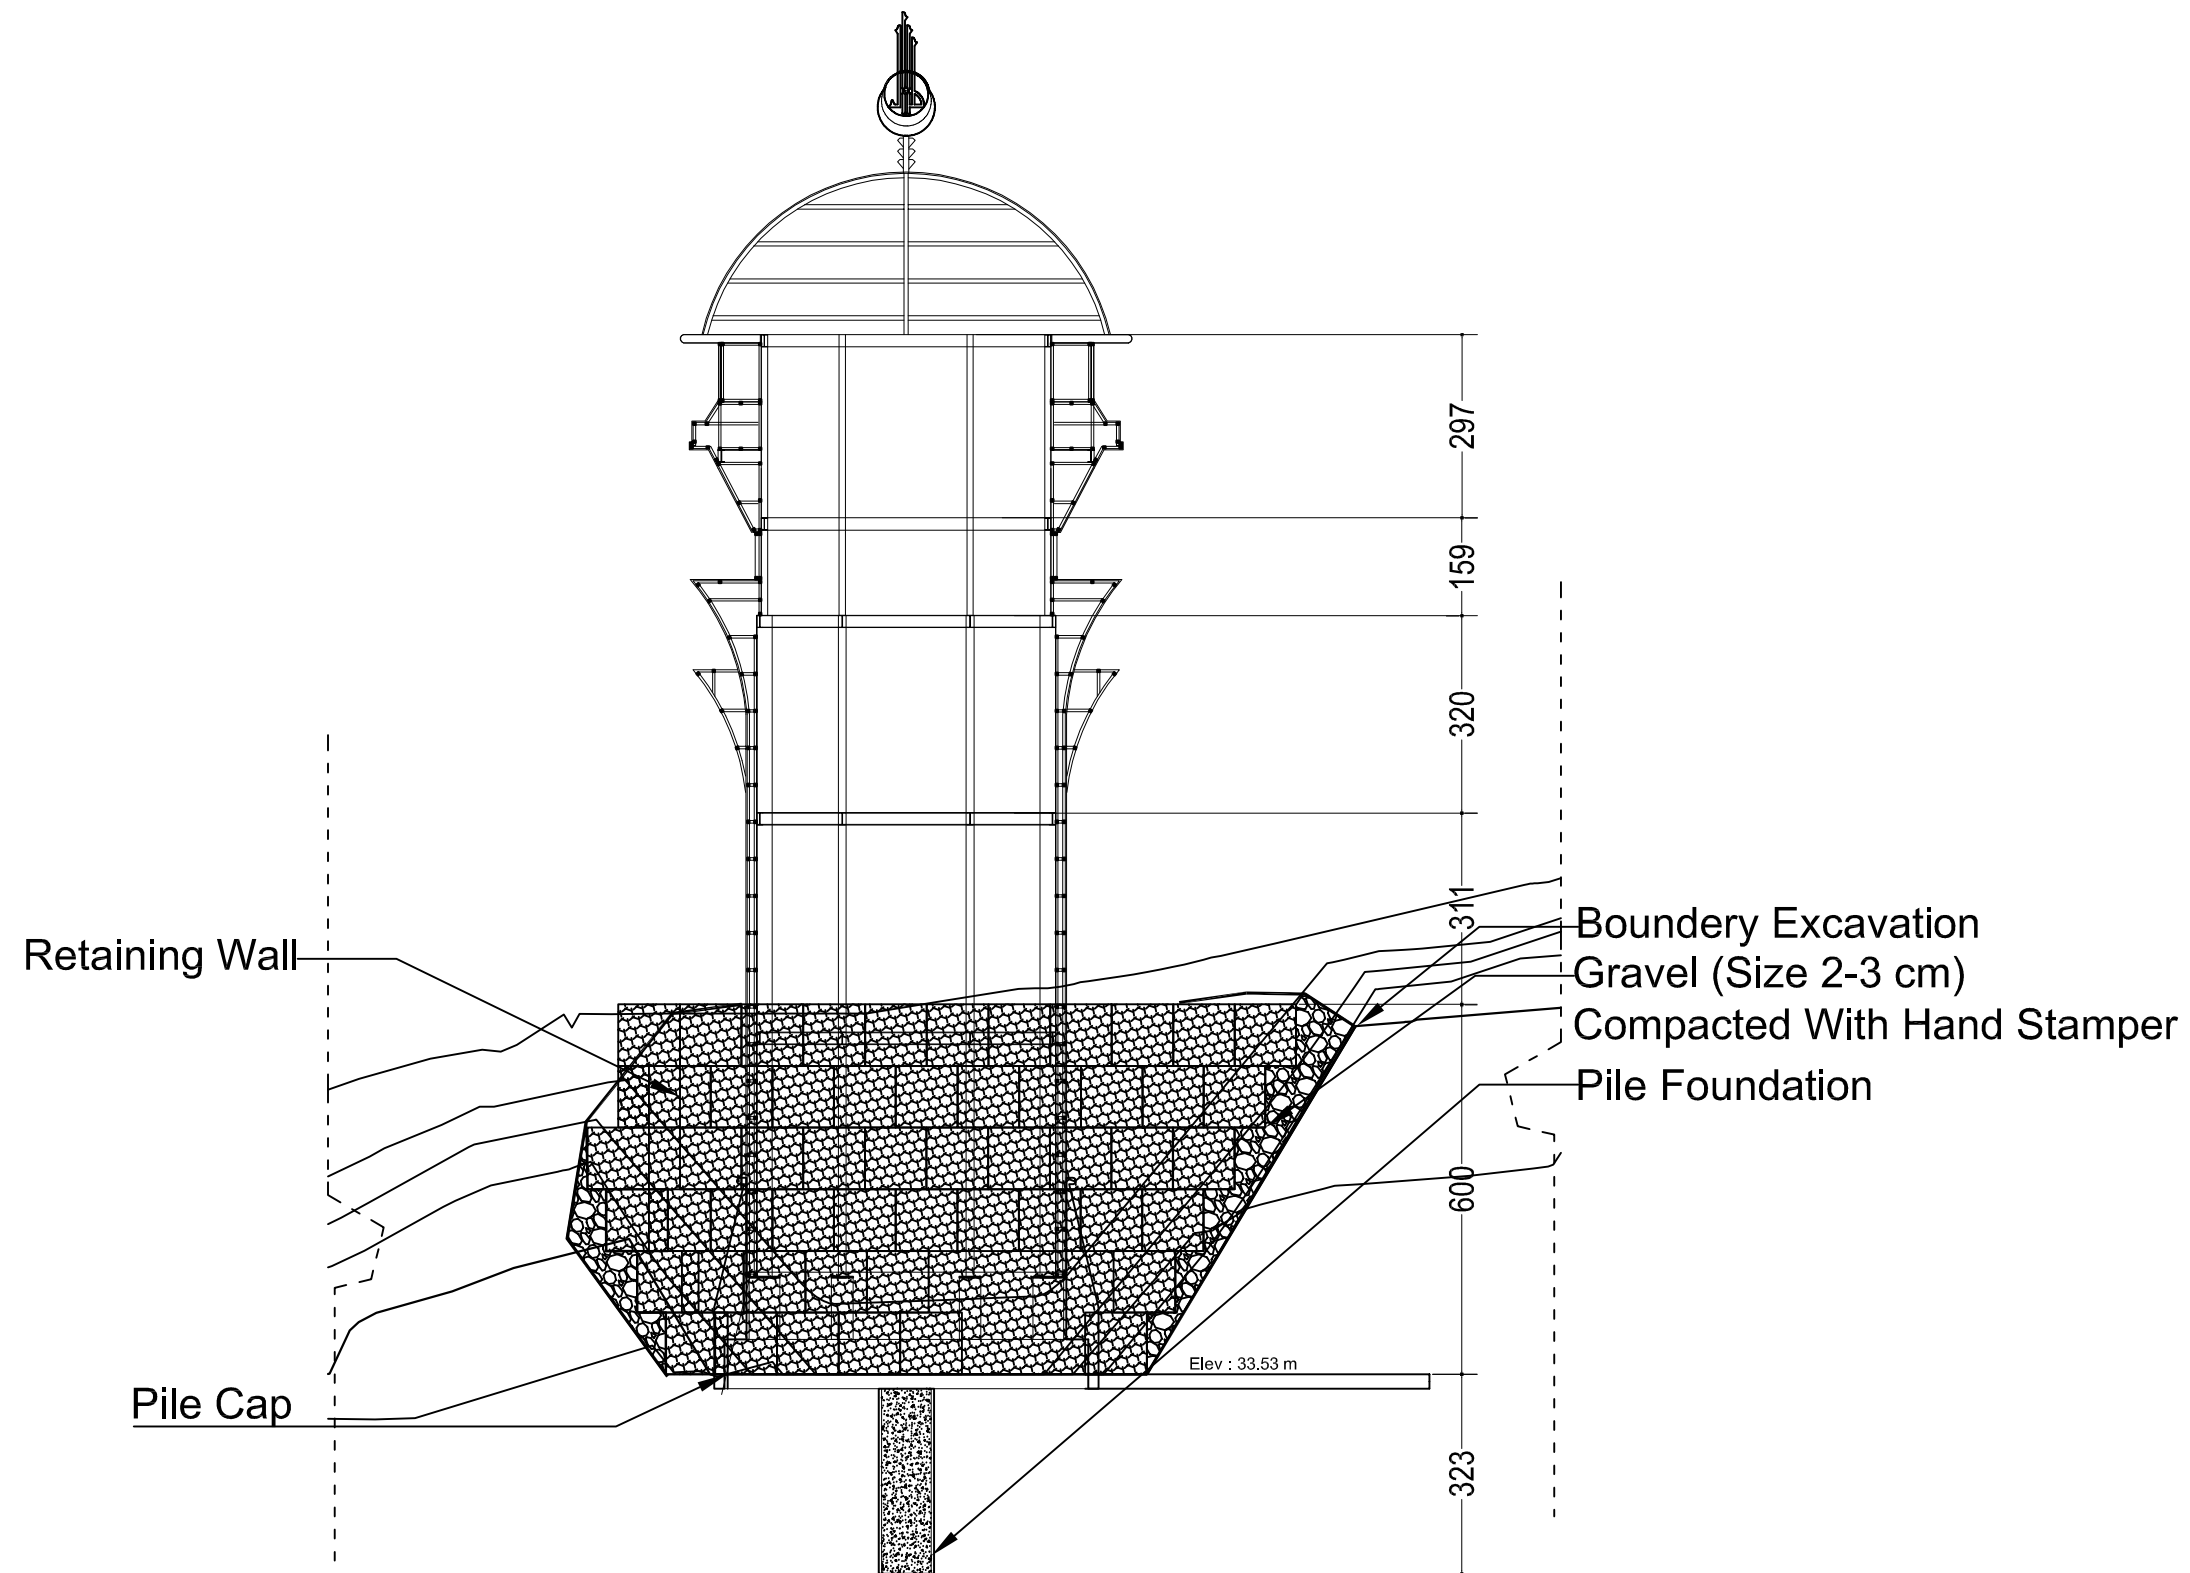

SECTION 1 - 1 BRIDGE
PARE PEDESTRIAN BRIDGE
 Scale 1 : 120

NOTE

APPLICANT :



CITY GOVERNMENT OF PARE - PARE

	NAME	SIGN	DATE
APPROVED BY			31 - 01 - 2020
CHECKED BY			31 - 01 - 2020



	NAME	SIGN	DATE
APPROVED BY			31 - 01 - 2020
CHECKED BY	Jefry Ramil		31 - 01 - 2020

CONSULTANT :



Alamat : JL. Mappaoddang No. 17, Makassar - Telp. (0411) 5052511

	NAME	SIGN	DATE
APPROVED BY	NAUFAL SAFTAR		31 - 01 - 2020
CHECKED BY	ABDULLAH LATIEF, ST, MT		31 - 01 - 2020
DRAWN BY	MAKMUR JAYA		31 - 01 - 2020


PROJECT :

REBUILDING THE BRIDGE OF THE
 MAYORAL OFFICE PARE - PARE


DRAWING TITLE :

SECTION 1 - 1


SCALE	DWG NO	SHEET
1 : 120	ARS- 06	06 OF 48

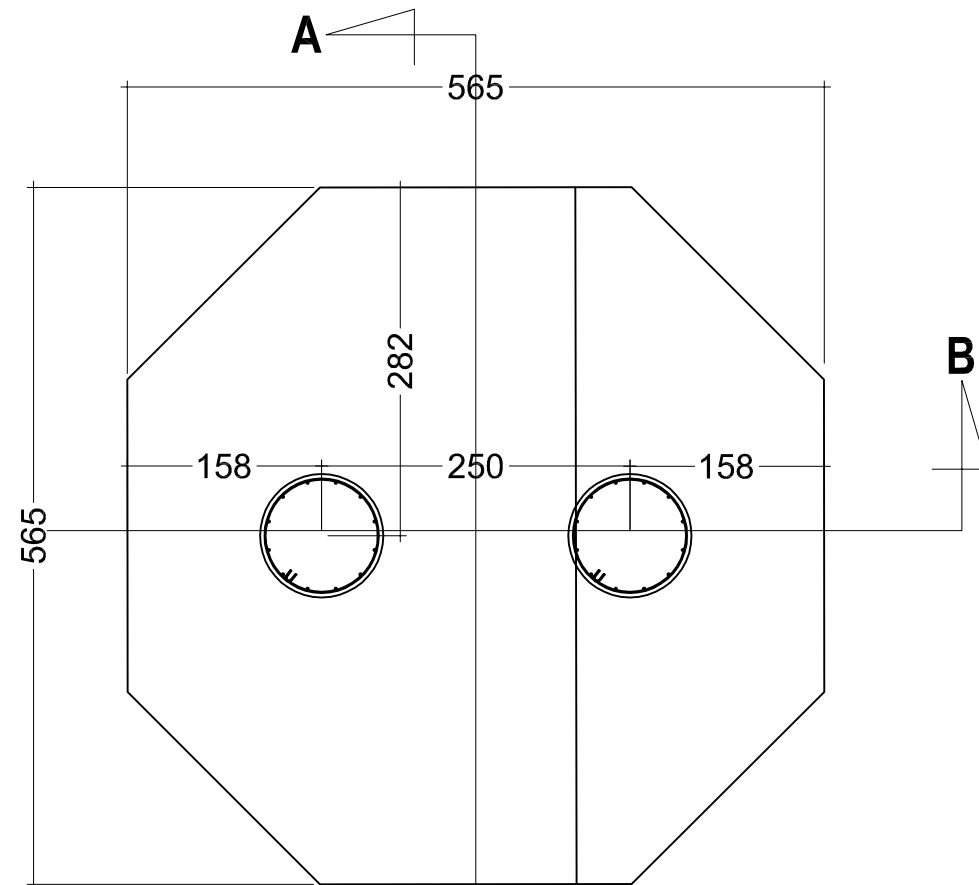


PLAN PILECAP & STRAUSS PILE
PARE PEDESTRIAN BRIDGE
Scale 1 : 60

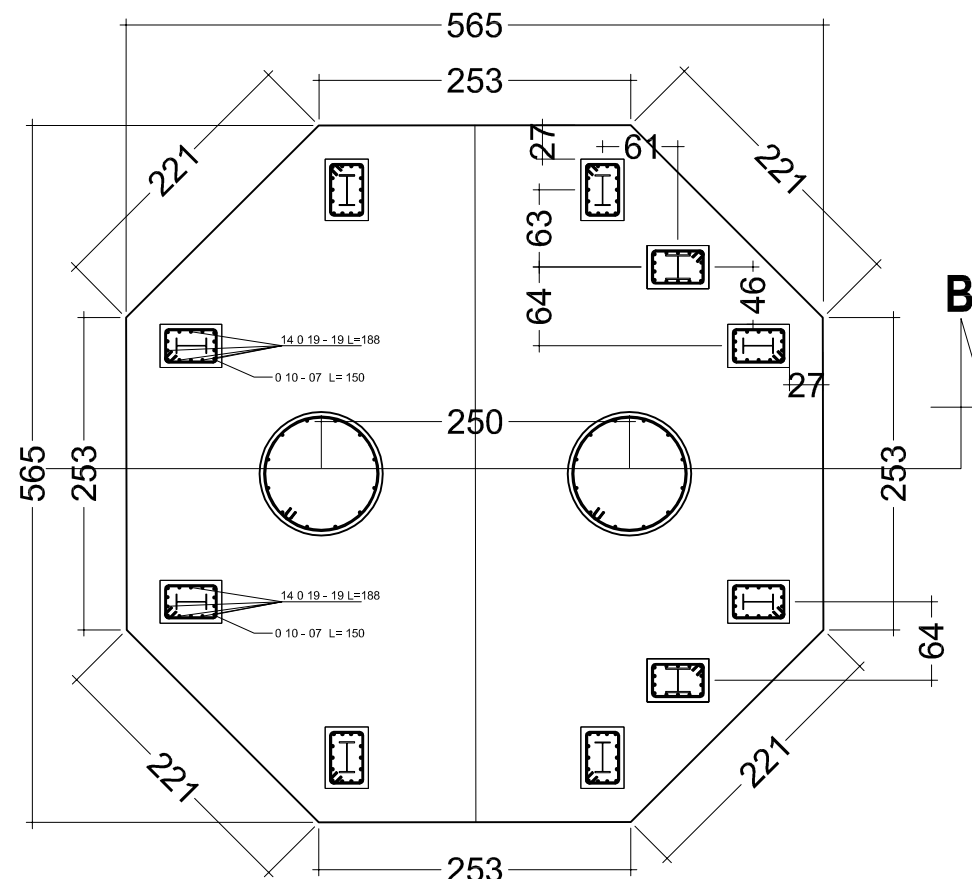

PLAN PEDESTAL COLUMN
PARE PEDESTRIAN BRIDGE
Scale 1 : 60

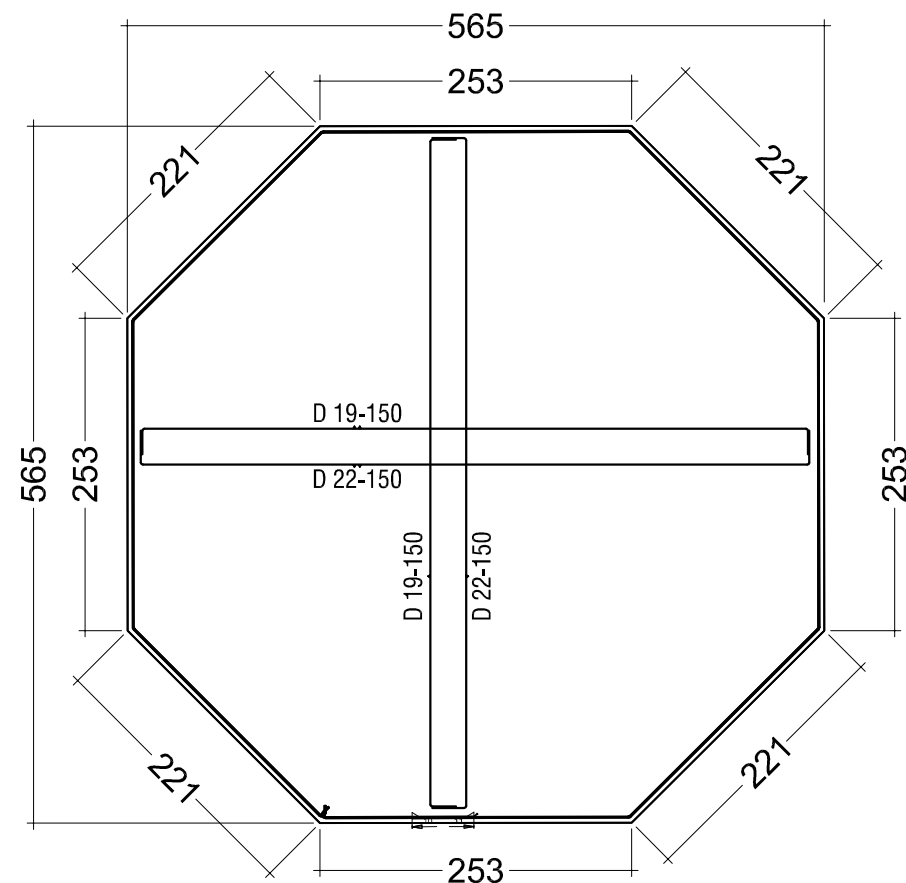

PILECAP BONE
PARE PEDESTRIAN BRIDGE
Scale 1 : 60

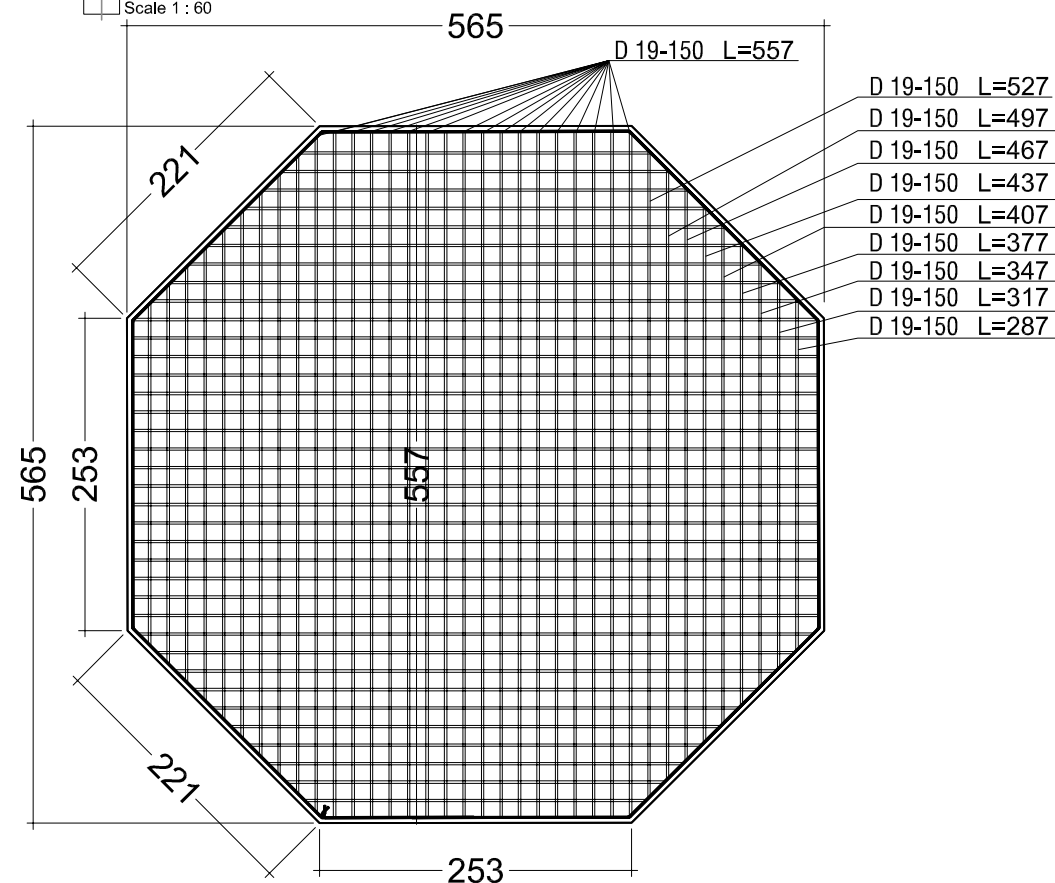

PILECAP BONE
PARE PEDESTRIAN BRIDGE
Scale 1 : 60

NOTE

APPLICANT :



CITY GOVERNMENT OF PARE - PARE

	NAME	SIGN	DATE
APPROVED BY			31 - 01 - 2020
CHECKED BY			31 - 01 - 2020



	NAME	SIGN	DATE
APPROVED BY			31 - 01 - 2020
CHECKED BY	Jeffry Ramil		31 - 01 - 2020

CONSULTANT :



Alamat : JL. Mappaoddang No. 17, Makassar - Telp. (0411) 5052511

	NAME	SIGN	DATE
APPROVED BY	NAUFAL SAFTAR		31 - 01 - 2020
CHECKED BY	ABDULLAH LATIEF, ST.MT		31 - 01 - 2020
DRAWN BY	MAKMUR JAYA		31 - 01 - 2020





PROJECT :

REBUILDING THE BRIDGE OF THE
MAYORAL OFFICE PARE - PARE

DRAWING TITLE :

PILE CAP & STRAUSS PILE

SCALE	DWG NO	SHEET
1 : 60	STR- 07	07 OF 48

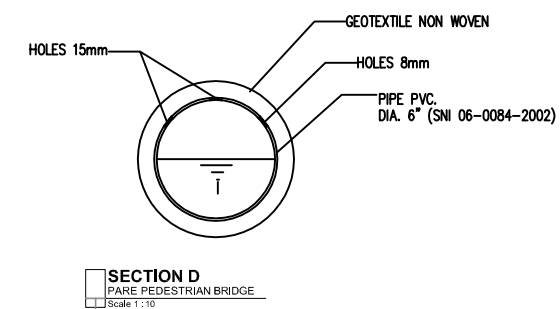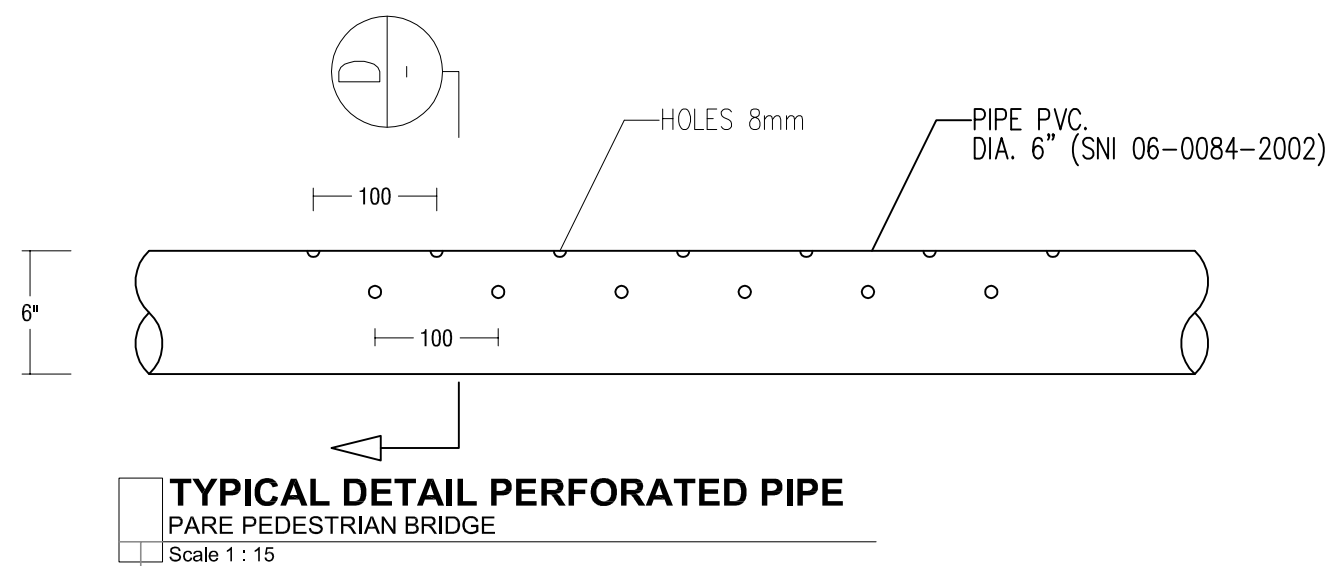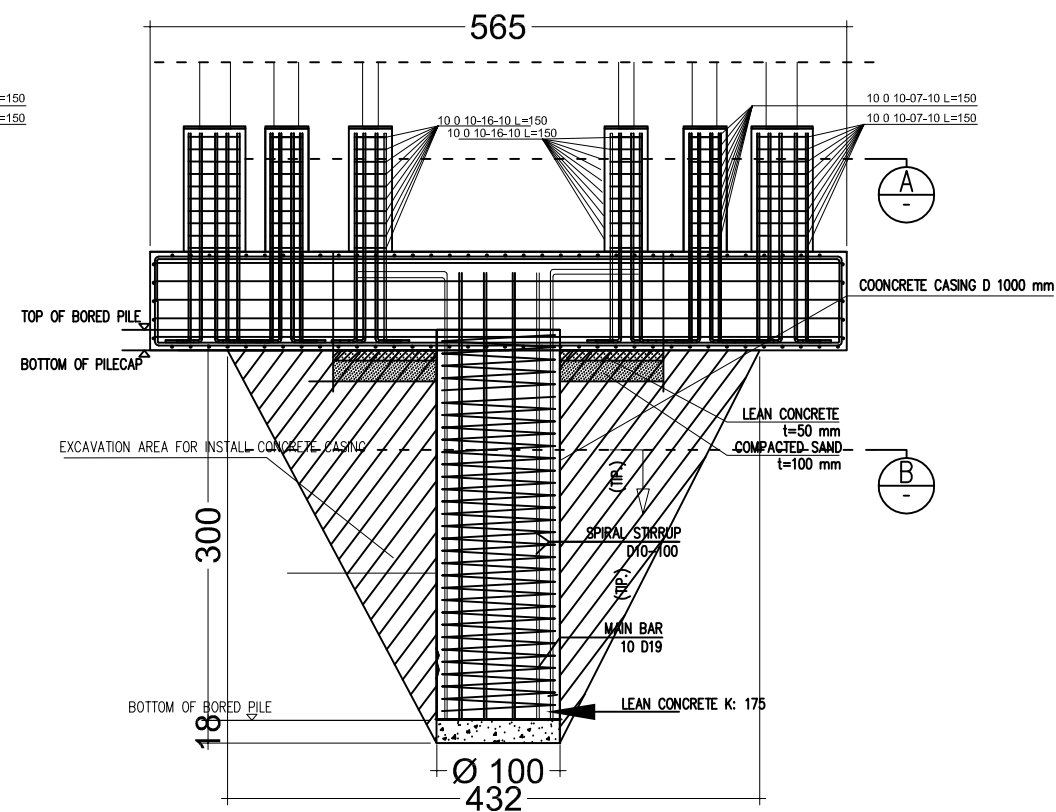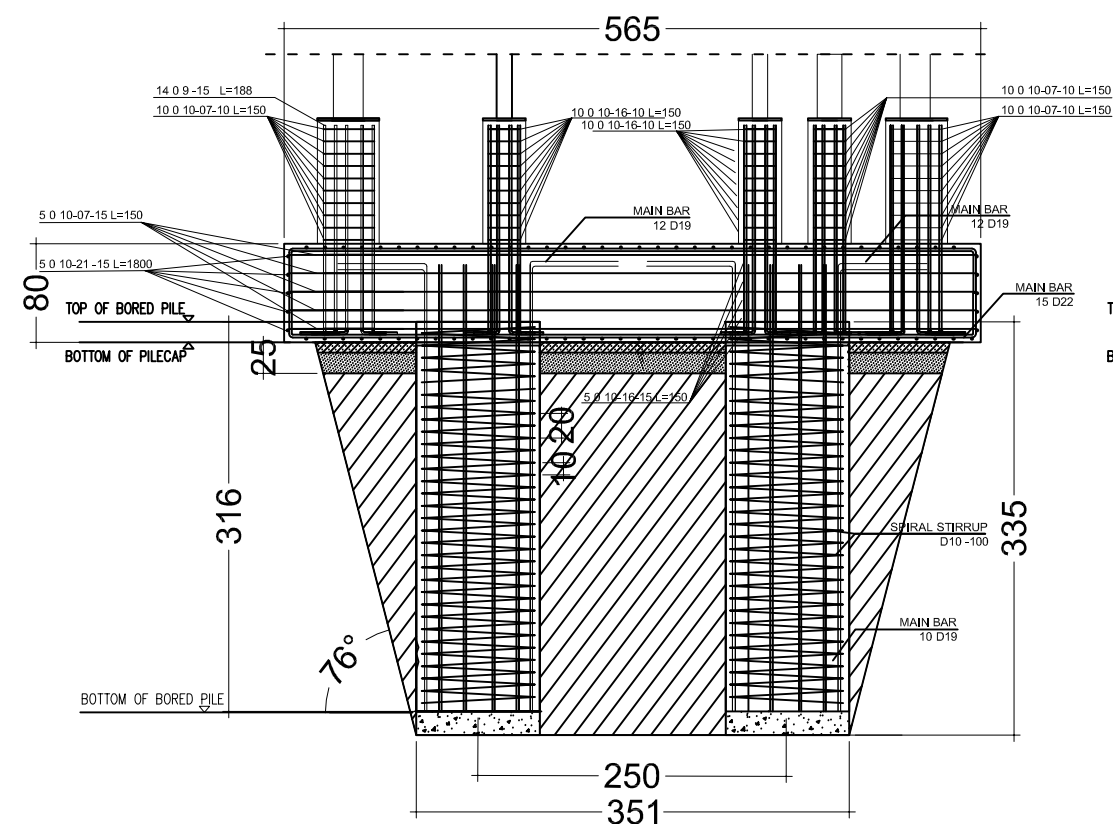

NOTE

APPLICANT :



CITY GOVERNMENT OF PARE - PARE

	NAME	SIGN	DATE
APPROVED BY			31 - 01 - 2020
CHECKED BY			31 - 01 - 2020



	NAME	SIGN	DATE
APPROVED BY			31 - 01 - 2020
CHECKED BY	Jeffry Ramli		31 - 01 - 2020

CONSULTANT :



MALLOMO ENGINEERING

Alamat : JL. Mappaoddang No. 17, Makassar - Telp. (0411) 5052511

	NAME	SIGN	DATE
APPROVED BY	NAUFAL SAFTAR		31 - 01 - 2020
CHECKED BY	ABDULLAH LATIEF, ST.MT		31 - 01 - 2020
DRAWN BY	MAKMUR JAYA		31 - 01 - 2020

PROJECT :	
-----------	--




REBUILDING THE BRIDGE OF THE
MAYORAL OFFICE PARE - PARE

DRAWING TITLE :




**TYPICAL DETAIL
CAST IN SITU PILE
TYPICAL DETAIL
PERFORATED PIPE
SECTION - D**

SCALE	DWG NO	SHEET
1 : 60		
1 : 15	STR- 08	08 OF 48
1 : 10		

SECTION A PEDESTAL DETAIL WF 250 ,125

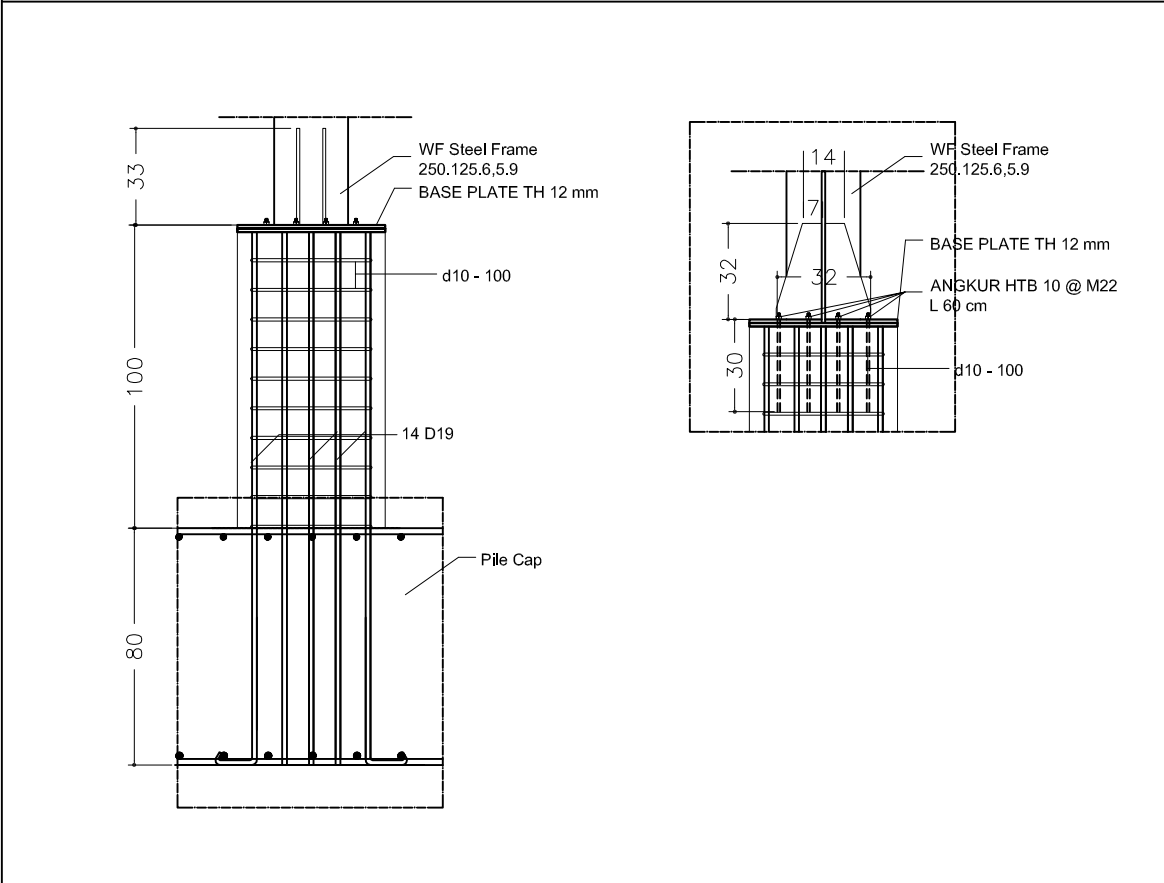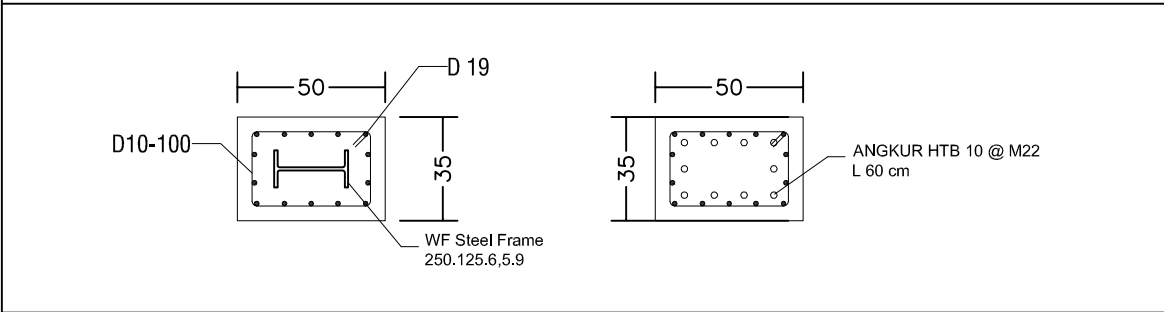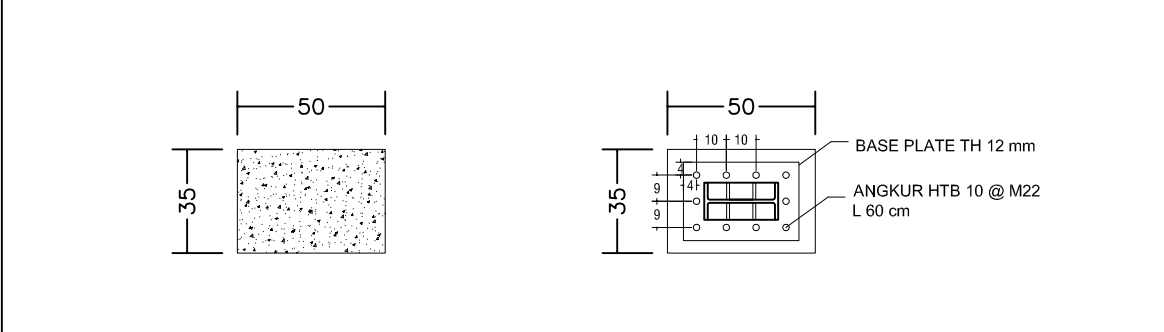

SECTION A PEDESTAL DETAIL HBEAM 200

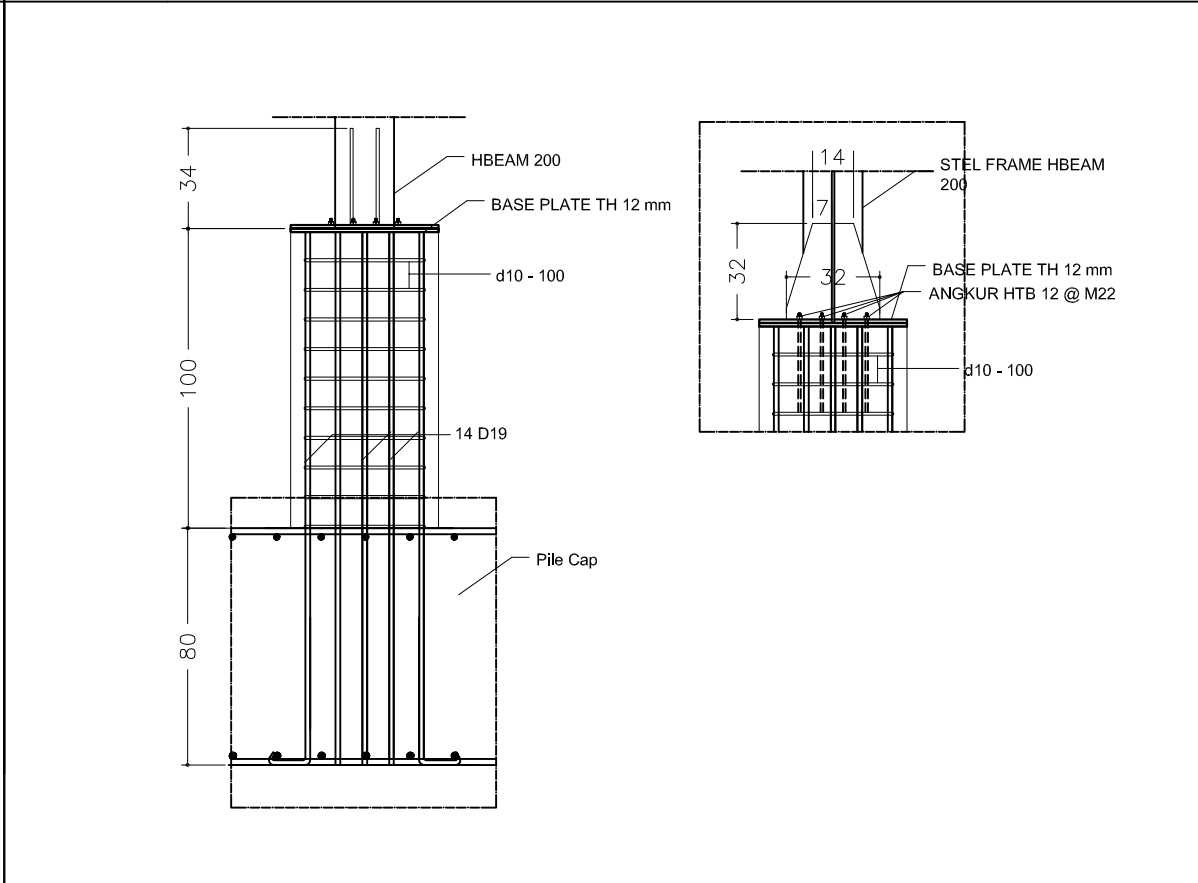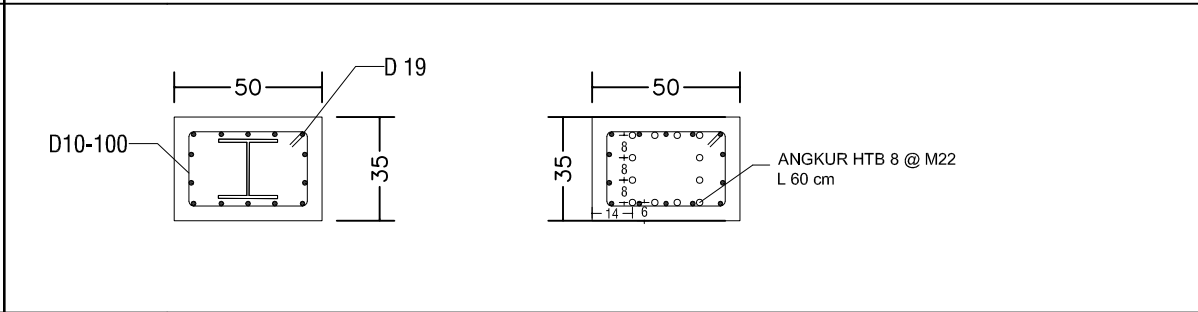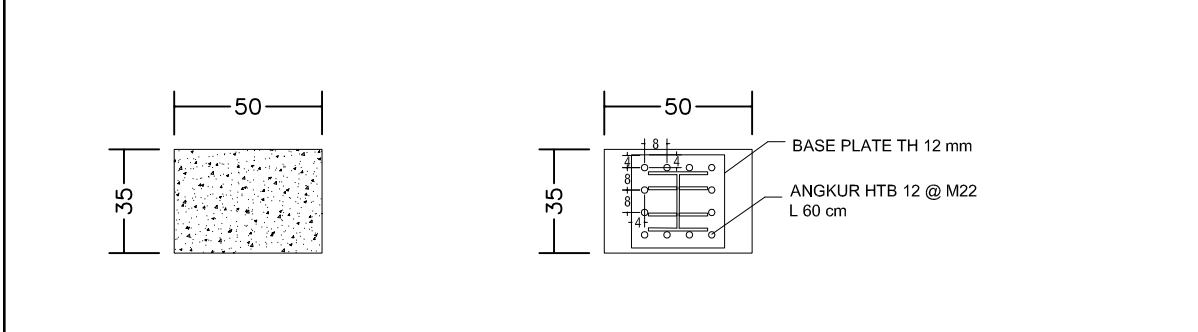

DETAIL PEDESTAL
PARE PEDESTRIAN BRIDGE
Scale 1 : 25

NOTE

APPLICANT :



CITY GOVERNMENT OF PARE - PARE

	NAME	SIGN	DATE
APPROVED BY			31 - 01 - 2020
CHECKED BY			31 - 01 - 2020



	NAME	SIGN	DATE
APPROVED BY			31 - 01 - 2020
CHECKED BY	Jefry Ramil		31 - 01 - 2020

CONSULTANT :



	NAME	SIGN	DATE
APPROVED BY	NAUFAL SAFTAR		31 - 01 - 2020
CHECKED BY	ABDULLAH LATIF,ST.MT		31 - 01 - 2020
DRAWN BY	MAKMUR JAYA		31 - 01 - 2020


PROJECT :

REBUILDING THE BRIDGE OF THE
MAYORAL OFFICE PARE - PARE

DRAWING TITLE :

PEDESTAL DETAIL

SCALE	DWG NO	SHEET
1 : 25	STR- 09	09 OF 48

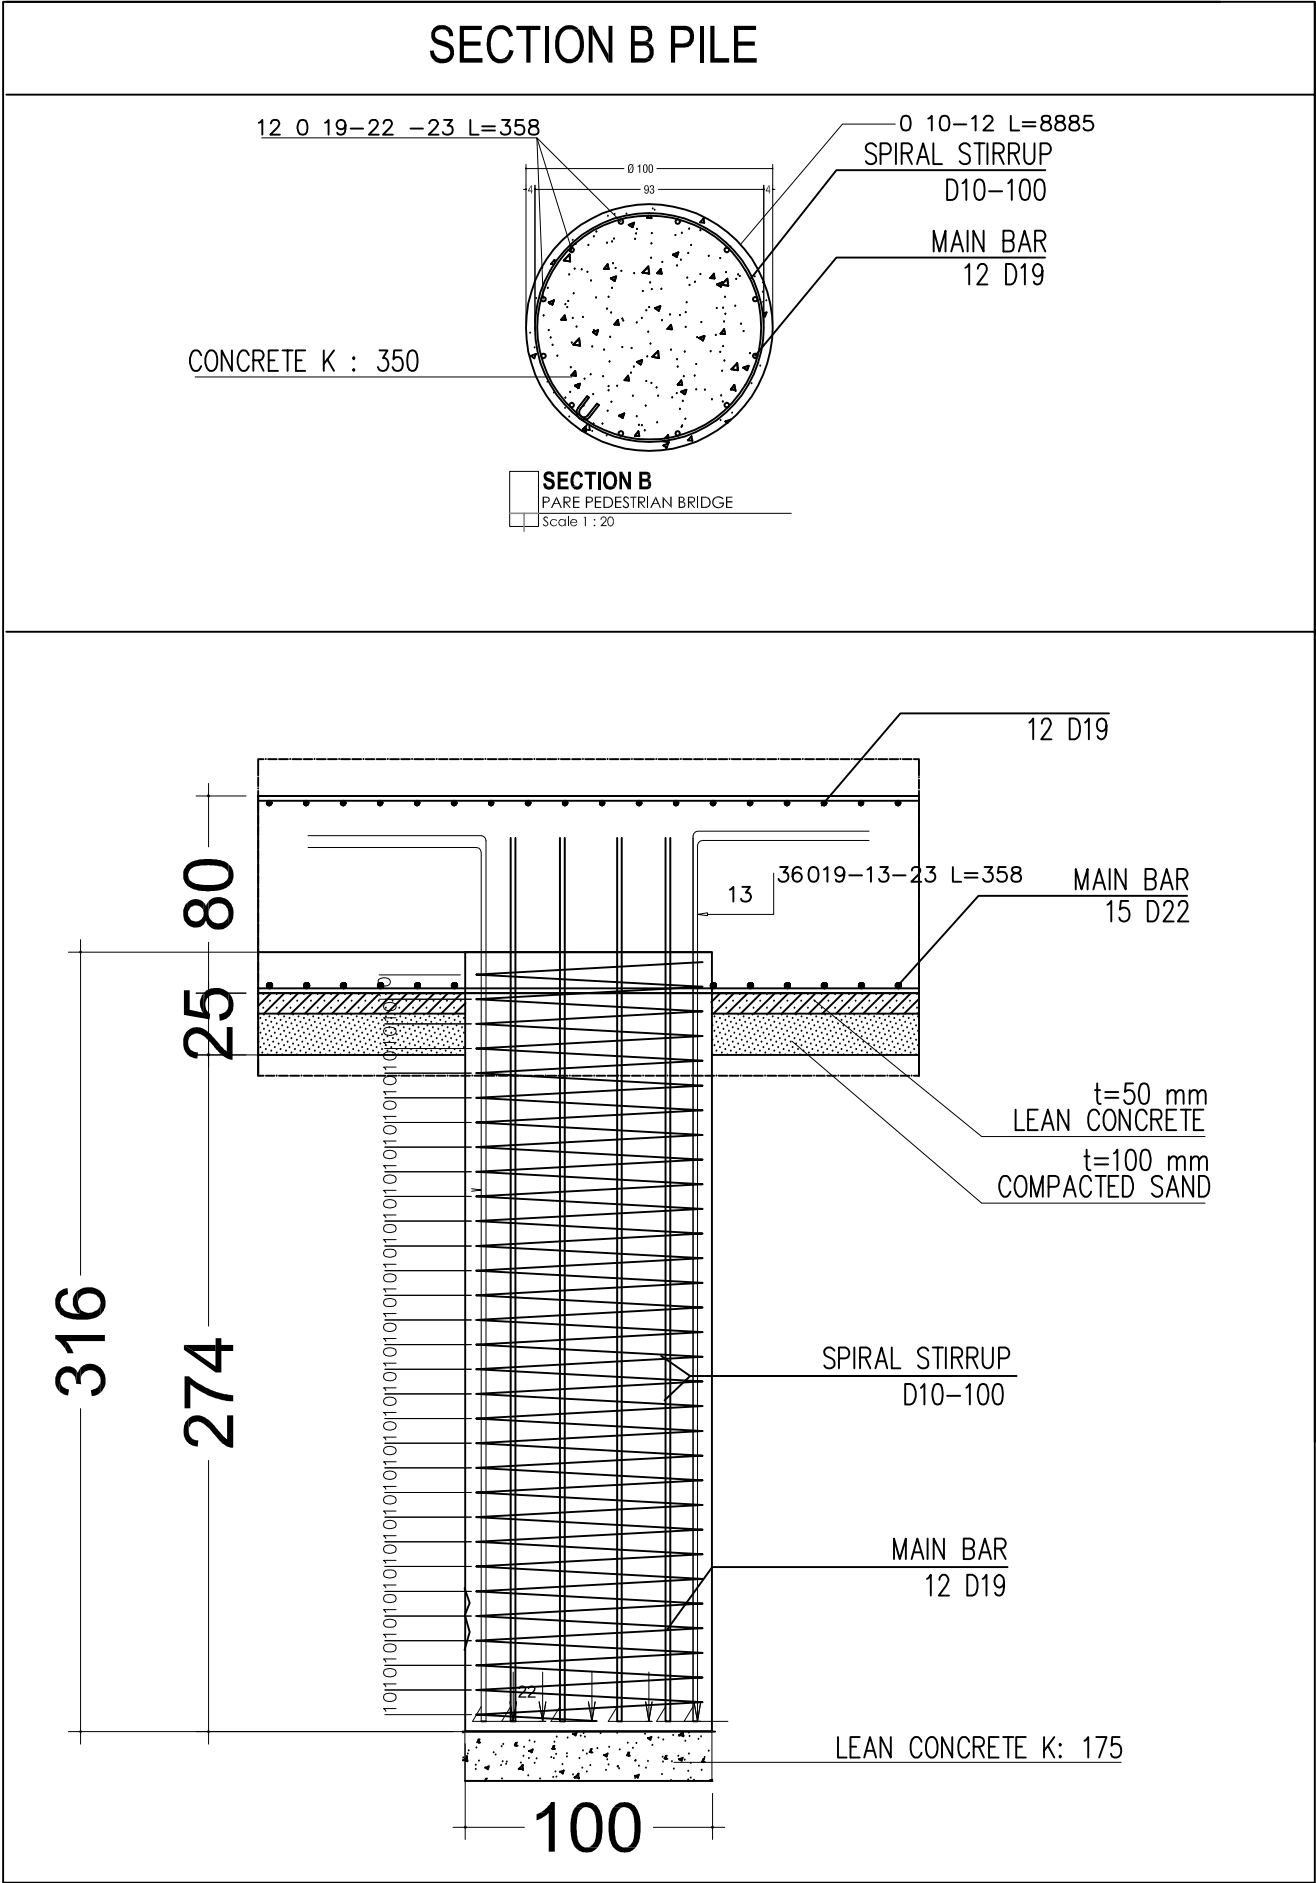

DETAIL BORED PILE
PARE PEDESTRIAN BRIDGE
Scale 1 : 30

NOTE

APPLICANT :



CITY GOVERNMENT OF PARE - PARE

	NAME	SIGN	DATE
APPROVED BY			31 - 01 - 2020
CHECKED BY			31 - 01 - 2020



	NAME	SIGN	DATE
APPROVED BY			31 - 01 - 2020
CHECKED BY	Jefry Ramil		31 - 01 - 2020

CONSULTANT :



	NAME	SIGN	DATE
APPROVED BY	NAUFAL SAFTAR		31 - 01 - 2020
CHECKED BY	ABDULLAH LATIEF, ST.MT		31 - 01 - 2020
DRAWN BY	MAKMUR JAYA		31 - 01 - 2020


PROJECT :

REBUILDING THE BRIDGE OF THE
MAYORAL OFFICE PARE - PARE

DRAWING TITLE :

DETAIL BORED PILE

SCALE	DWG NO	SHEET
1 : 30	STR- 10	10 OF 48

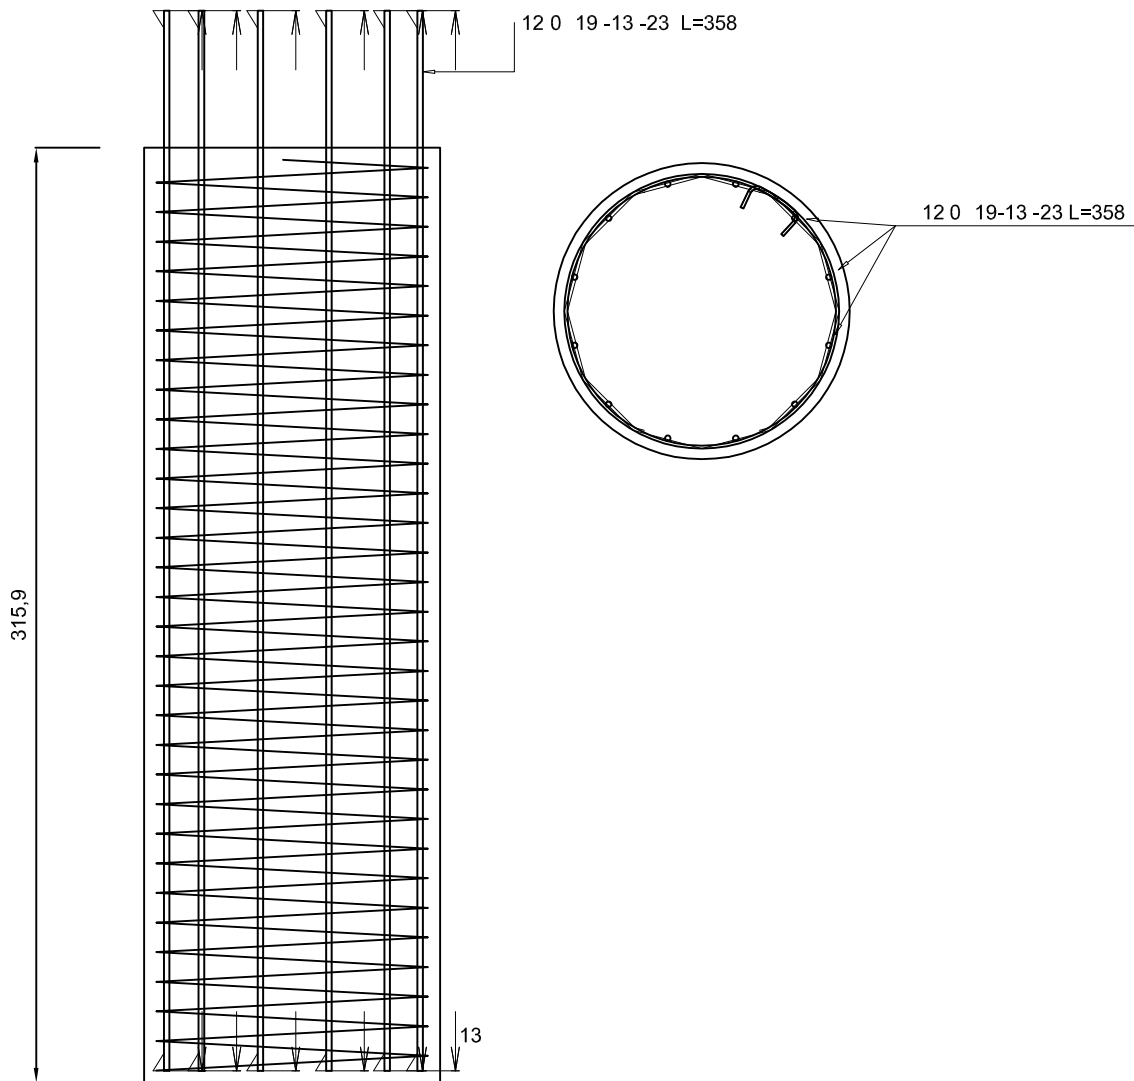

DETAIL BORED PILE
PARE PEDESTRIAN BRIDGE
Scale 1 : 30

Grade 300	0 10	0 19
Unit weight (kg/m)	0.56	2.23
Total length (cm)	13933	24143
Total weight (kg)	78.02	539.58
Grade 420	0 10	0 19
Unit weight (kg/m)	0.56	2.23
Total length (cm)	8885	86055
Total weight (kg)	49.76	1923.33

NOTE

APPLICANT :



CITY GOVERNMENT OF PARE - PARE

	NAME	SIGN	DATE
APPROVED BY			31 - 01 - 2020
CHECKED BY			31 - 01 - 2020



	NAME	SIGN	DATE
APPROVED BY			31 - 01 - 2020
CHECKED BY	Jeffry Ramil		31 - 01 - 2020

CONSULTANT :



MALLOMO ENGINEERING
Alamat : JL. Mappaoddang No. 17, Makassar - Telp. (0411) 5052511

	NAME	SIGN	DATE
APPROVED BY	NAUFAL SAFTAR		31 - 01 - 2020
CHECKED BY	ABDULLAH LATIEF, ST.MT		31 - 01 - 2020
DRAWN BY	MAKMUR JAYA		31 - 01 - 2020


PROJECT :

REBUILDING THE BRIDGE OF THE
MAYORAL OFFICE PARE - PARE

DRAWING TITLE :

DETAIL BORED PILE

SCALE	DWG NO	SHEET
1 : 30	STR- 11	11 OF 48

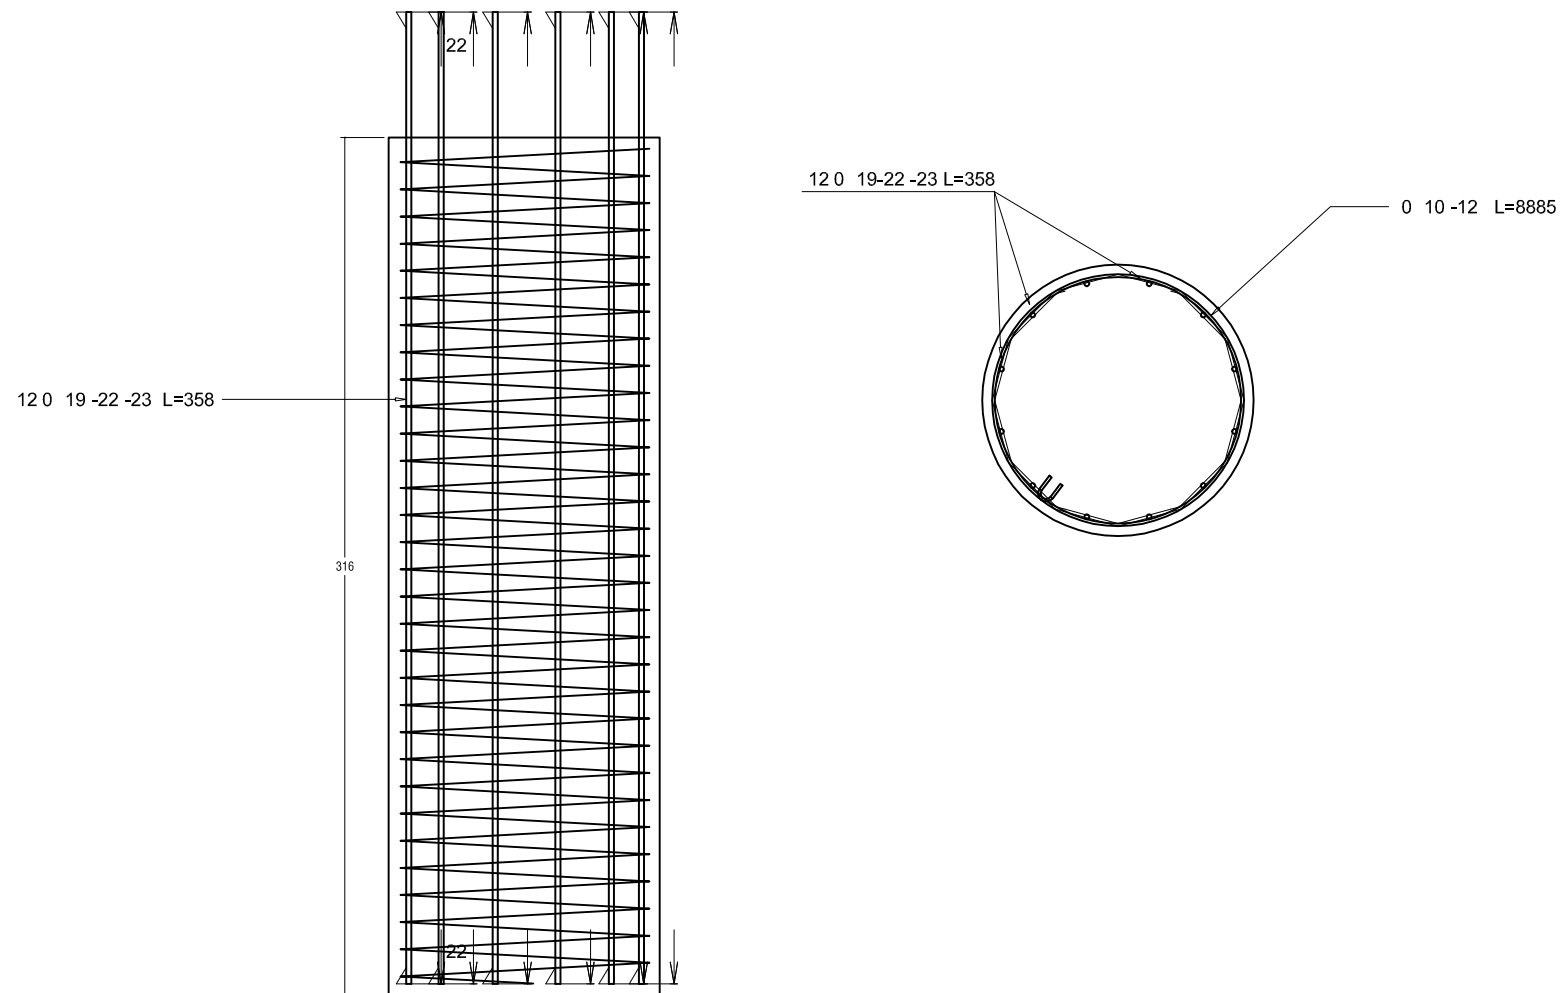

Bar mark	Type and size	No. of mbrs	No. of bars in each	Total no.	Length of each bar mm	Shape code	A (cm)	B (cm)	Rev.	Symbol (cm)
12	10	1	1	1	8885		8885	90		
13	19	1	12	12	358	1		358		
Bar mark	Type and size	No. of mbrs	No. of bars in each	Total no.	Length of each bar mm	Shape code	A (cm)	B (cm)	Rev.	
12	10	1	1	1	8885		8885	90		
22	19	1	12	12	358	1		358		

DETAIL BORED PILE
PARE PEDESTRIAN BRIDGE
Scale 1 : 30

NOTE

APPLICANT :



CITY GOVERNMENT OF PARE - PARE

	NAME	SIGN	DATE
APPROVED BY			31 - 01 - 2020
CHECKED BY			31 - 01 - 2020



	NAME	SIGN	DATE
APPROVED BY			31 - 01 - 2020
CHECKED BY	Jeffry Ramil		31 - 01 - 2020

CONSULTANT :



MALLOMO ENGINEERING
Alamat : JL. Mappaoddang No. 17, Makassar - Telp. (0411) 5052511

	NAME	SIGN	DATE
APPROVED BY	NAUFAL SAFTAR		31 - 01 - 2020
CHECKED BY	ABDULLAH LATIEF, ST, MT		31 - 01 - 2020
DRAWN BY	MAKMUR JAYA		31 - 01 - 2020


PROJECT :

REBUILDING THE BRIDGE OF THE
MAYORAL OFFICE PARE - PARE


DRAWING TITLE :

DETAIL BORED PILE


SCALE	DWG NO	SHEET
1 : 30	STR- 12	12 OF 48

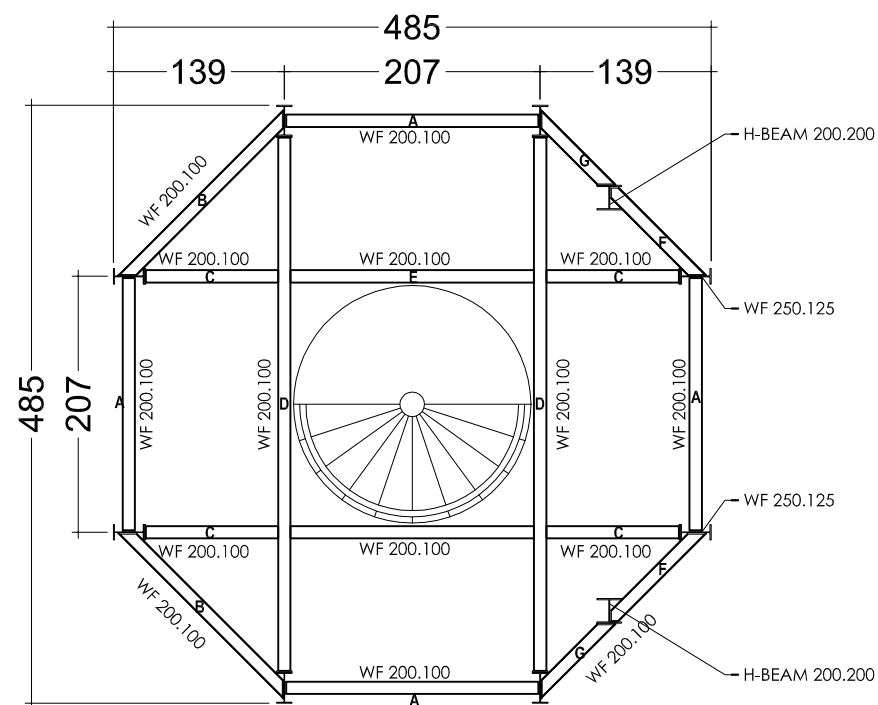

PLAN STRUCTURE 1 (EL. + 4.34)
PARE PEDESTRIAN BRIDGE
Scale 1 : 60

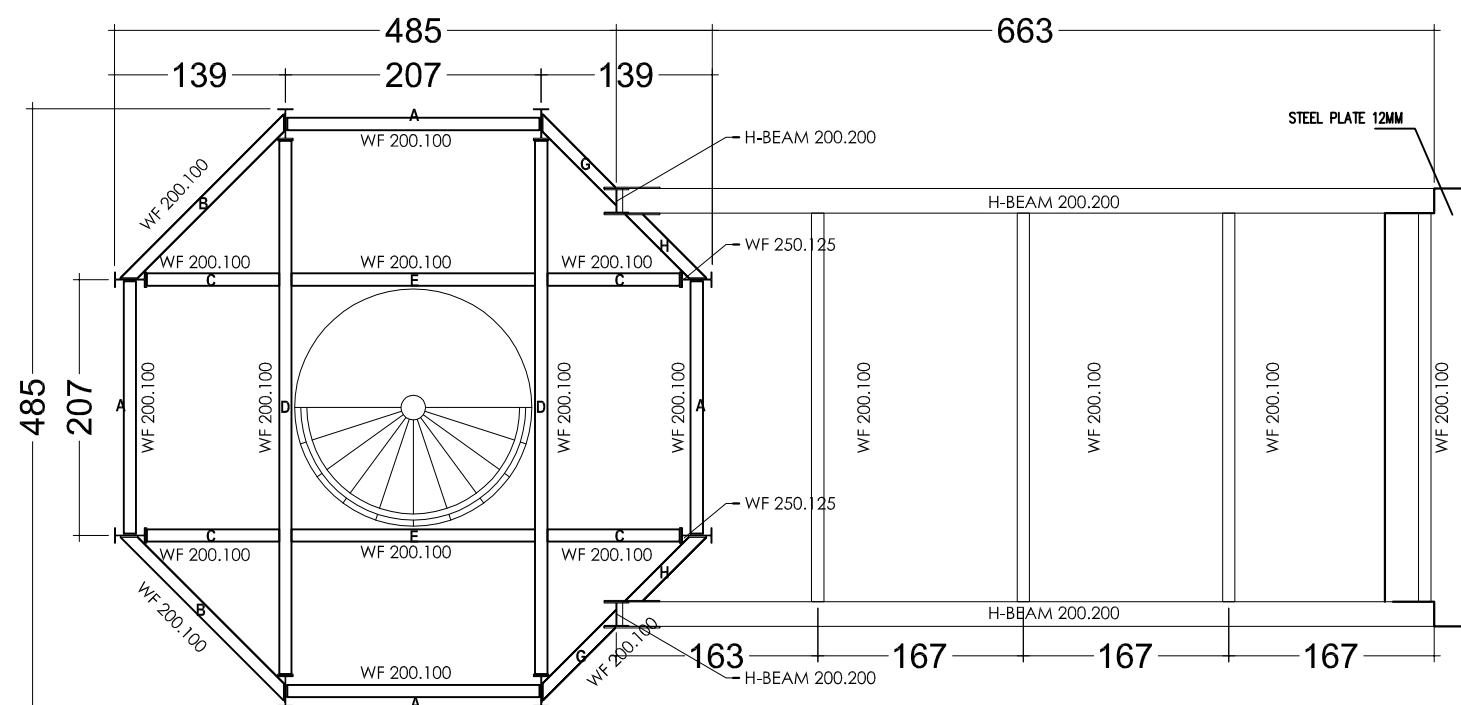

PLAN STRUCTURE 2 (EL. + 7.94)
PARE PEDESTRIAN BRIDGE
Scale 1 : 60

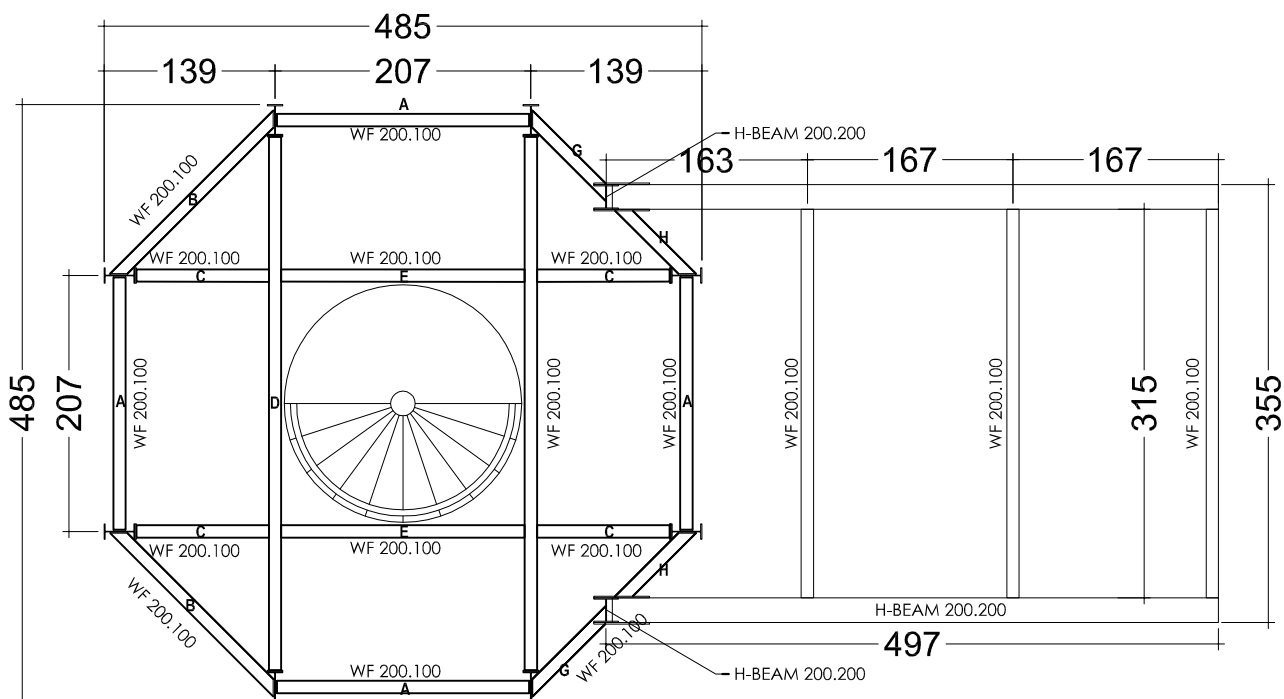

PLAN STRUCTURE 3 (EL. + 11.10)
PARE PEDESTRIAN BRIDGE
Scale 1 : 60

NOTE

APPLICANT :



CITY GOVERNMENT OF PARE - PARE

	NAME	SIGN	DATE
APPROVED BY			31 - 01 - 2020
CHECKED BY			31 - 01 - 2020



	NAME	SIGN	DATE
APPROVED BY			31 - 01 - 2020
CHECKED BY	Jeffry Ramil		31 - 01 - 2020

CONSULTANT :

MALLOMO ENGINEERING
Alamat : JL. Mappaoddang No. 17, Makassar - Telp. (0411) 5052511

	NAME	SIGN	DATE
APPROVED BY	NAUFAL SAFTAR		31 - 01 - 2020
CHECKED BY	ABDULLAH LATIEF, ST, MT		31 - 01 - 2020
DRAWN BY	MAKMUR JAYA		31 - 01 - 2020


PROJECT :

REBUILDING THE BRIDGE OF THE
MAYORAL OFFICE PARE - PARE


DRAWING TITLE :

PLAN STRUCTURE


SCALE	DWG NO	SHEET
1 : 60	STR- 13	13 OF 48

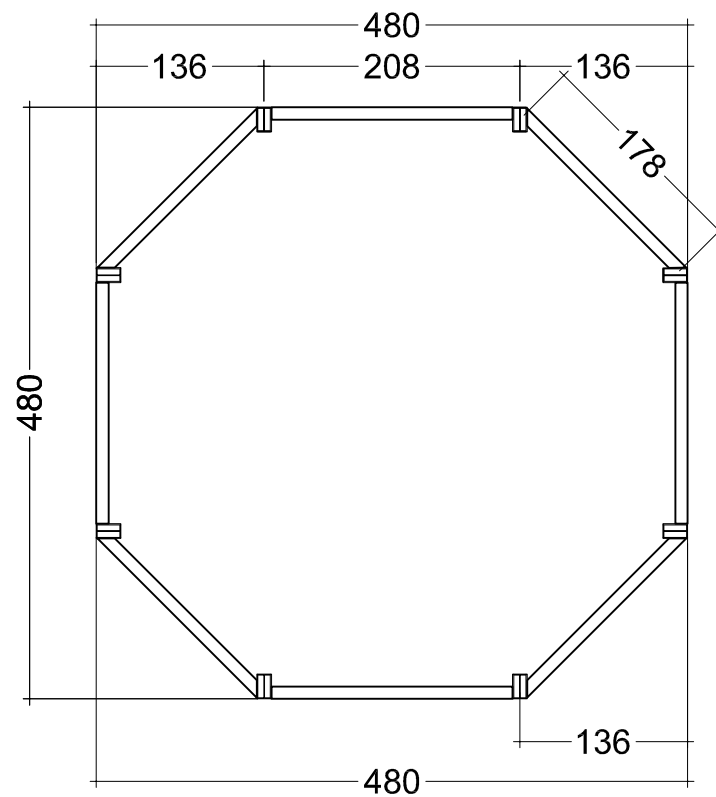

PLAN STRUCTURE 4 (EL. + 12.68)
PARE PEDESTRIAN BRIDGE
Scale 1 : 60

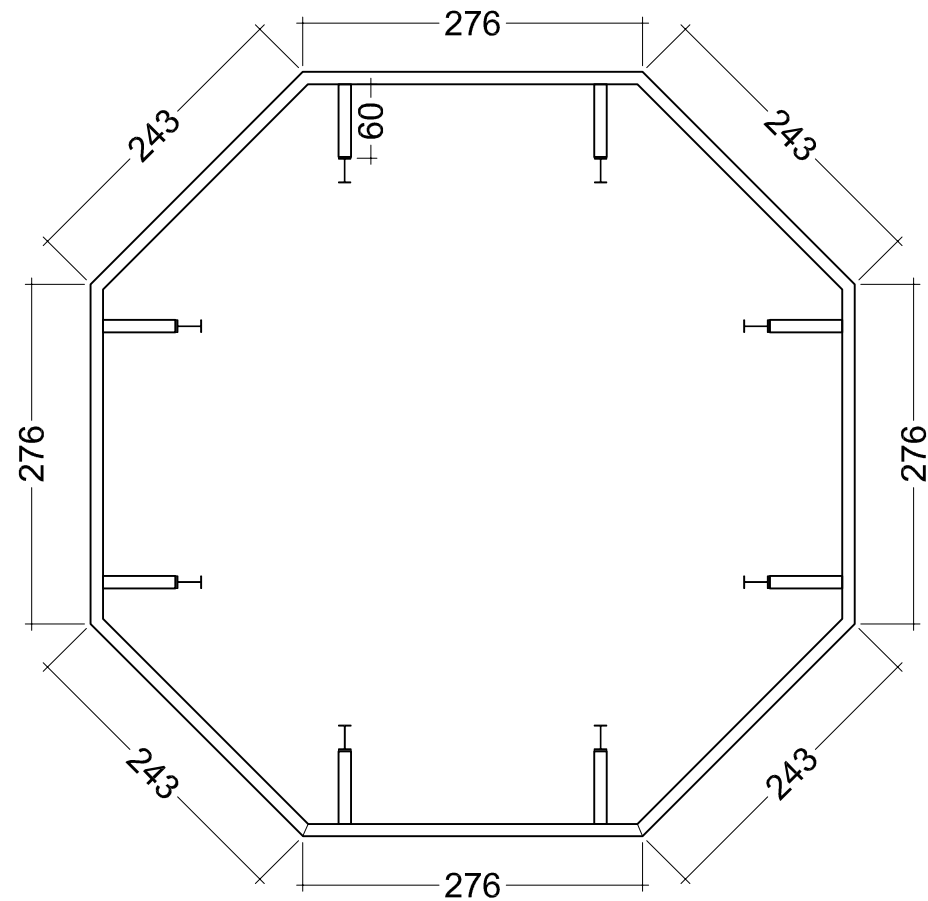

PLAN STRUCTURE 5 (EL. + 13.78)
PARE PEDESTRIAN BRIDGE
Scale 1 : 60

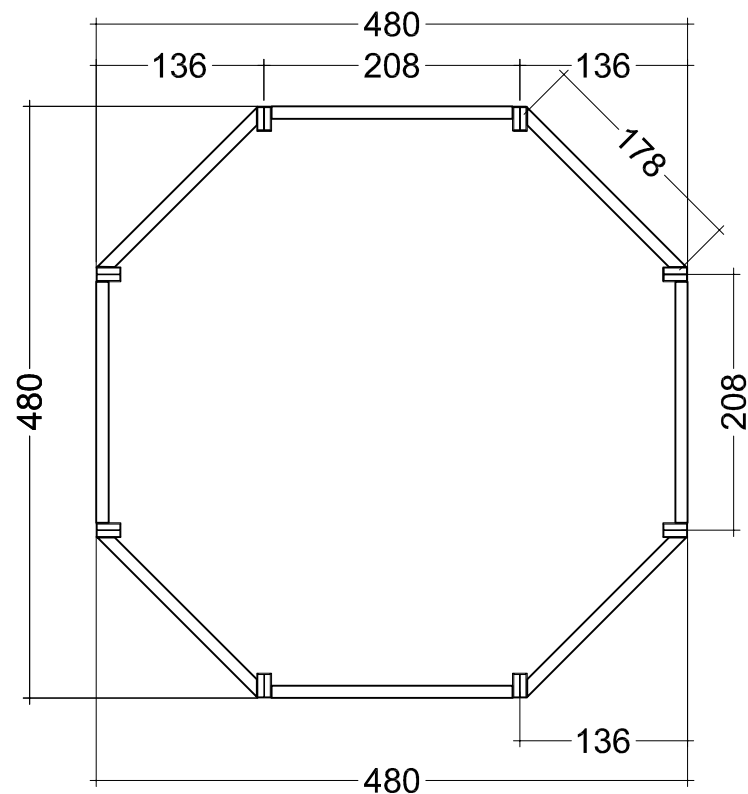

PLAN STRUCTURE 6 (EL. + 15.65)
PARE PEDESTRIAN BRIDGE
Scale 1 : 60

NOTE

APPLICANT :



CITY GOVERNMENT OF PARE - PARE

	NAME	SIGN	DATE
APPROVED BY			31 - 01 - 2020
CHECKED BY			31 - 01 - 2020



	NAME	SIGN	DATE
APPROVED BY			31 - 01 - 2020
CHECKED BY	Jeffry Ramil		31 - 01 - 2020

CONSULTANT :



MALLOMO ENGINEERING

Alamat : JL. Mappaoddang No. 17, Makassar - Telp. (0411) 5052511

	NAME	SIGN	DATE
APPROVED BY	NAUFAL SAFTAR		31 - 01 - 2020
CHECKED BY	ABDULLAH LATIEF, ST.MT		31 - 01 - 2020
DRAWN BY	MAKMUR JAYA		31 - 01 - 2020


PROJECT :

REBUILDING THE BRIDGE OF THE
MAYORAL OFFICE PARE - PARE

DRAWING TITLE :


PLAN STRUCTURE

SCALE	DWG NO	SHEET
1 : 60	STR- 14	14 OF 48

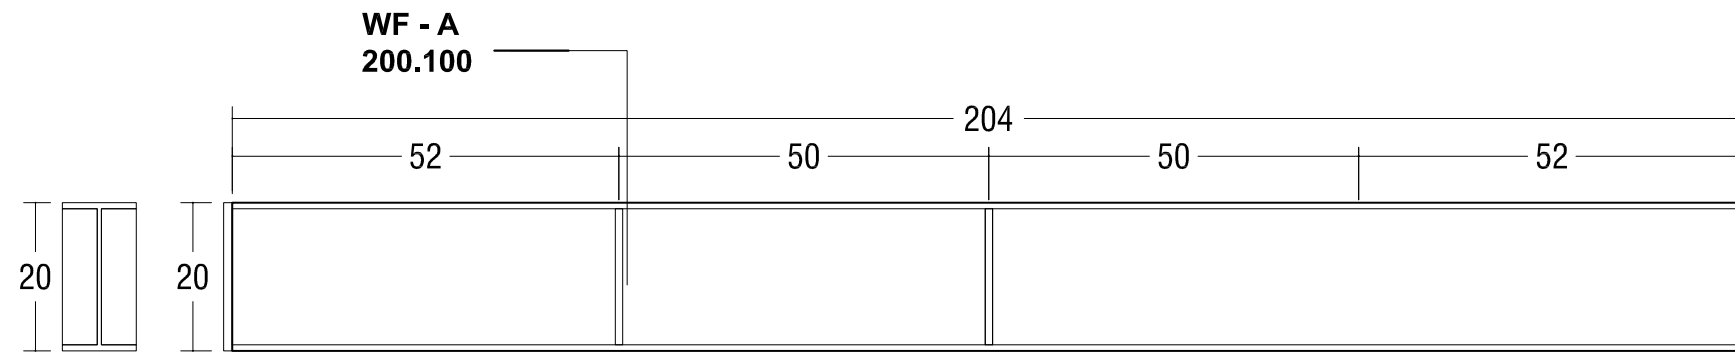


STEEL FRAME DETAIL A
PARE PEDESTRIAN BRIDGE
Scale 1 : 10

12 UNIT A
WF.200

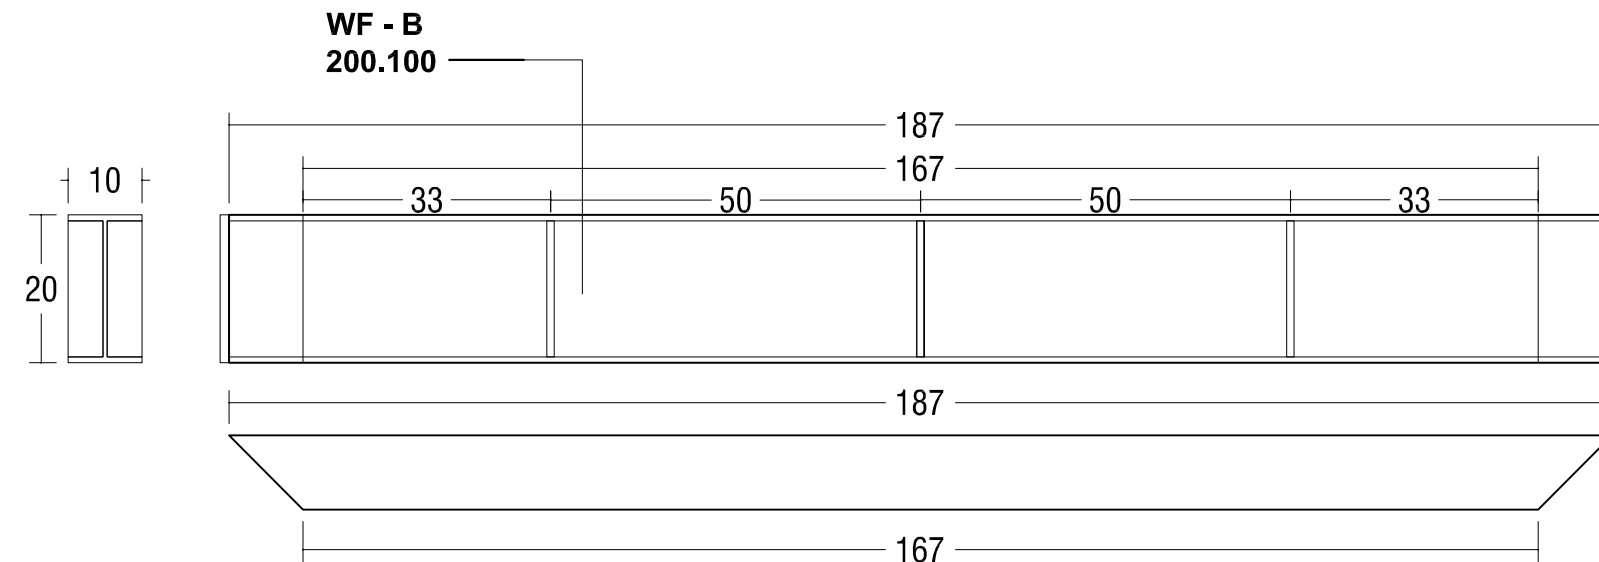

STEEL FRAME DETAIL B
PARE PEDESTRIAN BRIDGE
Scale 1 : 10

6 UNIT B
WF.200

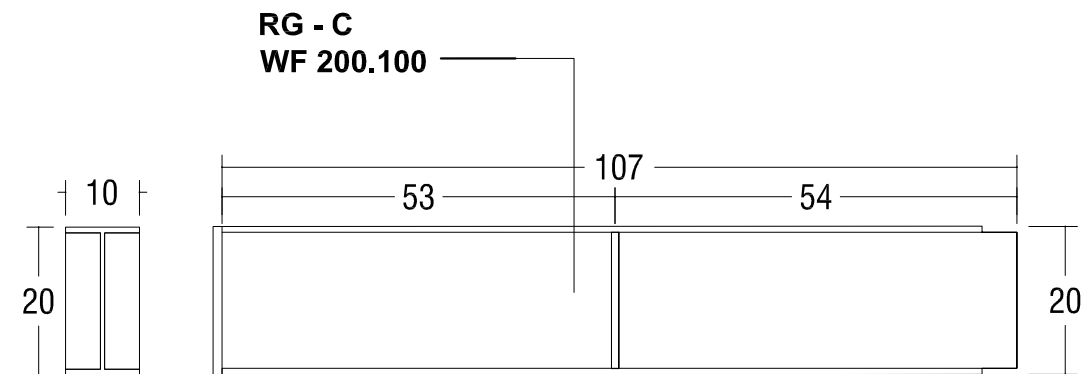

STEEL FRAME DETAIL C
PARE PEDESTRIAN BRIDGE
Scale 1 : 10

12 UNIT C
WF.200

NOTE

APPLICANT :



CITY GOVERNMENT OF PARE - PARE

	NAME	SIGN	DATE
APPROVED BY			31 - 01 - 2020
CHECKED BY			31 - 01 - 2020



	NAME	SIGN	DATE
APPROVED BY			31 - 01 - 2020
CHECKED BY	Jeffry Ramil		31 - 01 - 2020

CONSULTANT :



	NAME	SIGN	DATE
APPROVED BY	NAUFAL SAFTAR		31 - 01 - 2020
CHECKED BY	ABDULLAH LATIEF, ST.MT		31 - 01 - 2020
DRAWN BY	MAKMUR JAYA		31 - 01 - 2020


PROJECT :

REBUILDING THE BRIDGE OF THE
MAYORAL OFFICE PARE - PARE

DRAWING TITLE :


STEEL FRAME DETAIL
A , B, C

SCALE	DWG NO	SHEET
1 : 10	STR- 15	15 OF 48

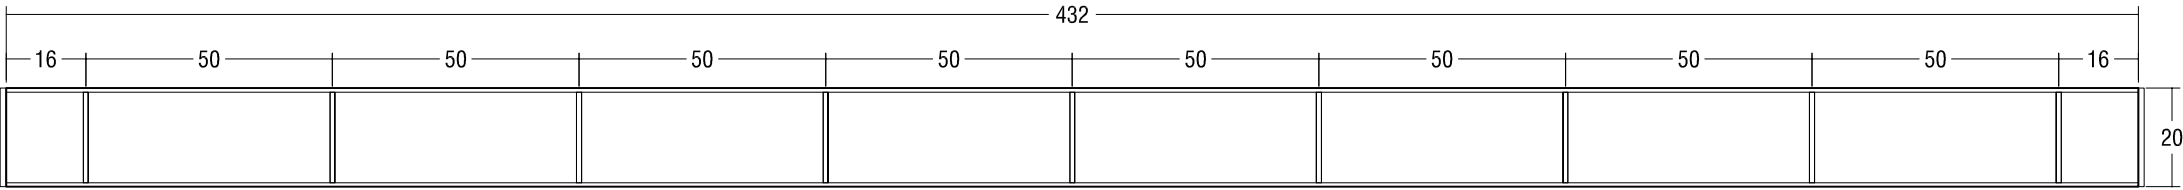


STEEL FRAME DETAIL D
PARE PEDESTRIAN BRIDGE
Scale 1 : 15

6 UNIT D
WF.200

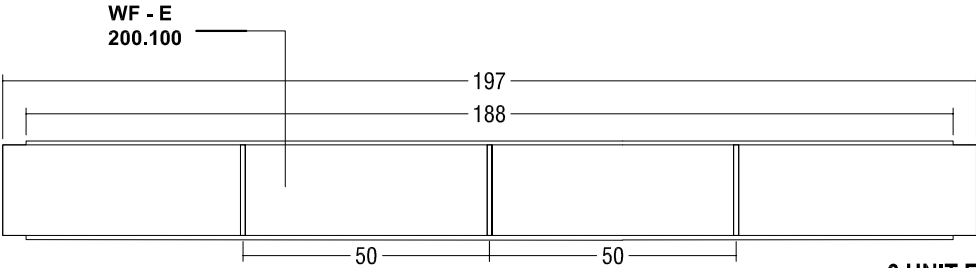


STEEL FRAME DETAIL E
PARE PEDESTRIAN BRIDGE
Scale 1 : 15

6 UNIT E
WF.200

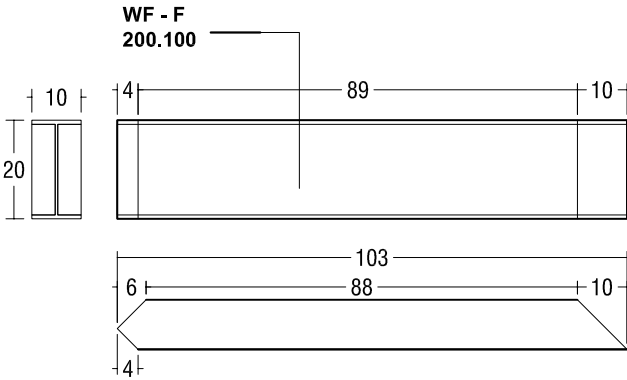


STEEL FRAME DETAIL F
PARE PEDESTRIAN BRIDGE
Scale 1 : 15

2 UNIT F
WF.200

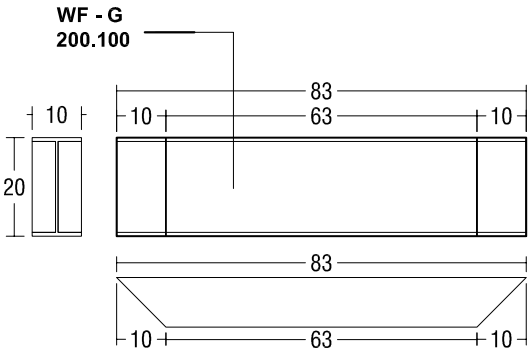

STEEL FRAME DETAIL G
PARE PEDESTRIAN BRIDGE
Scale 1 : 15

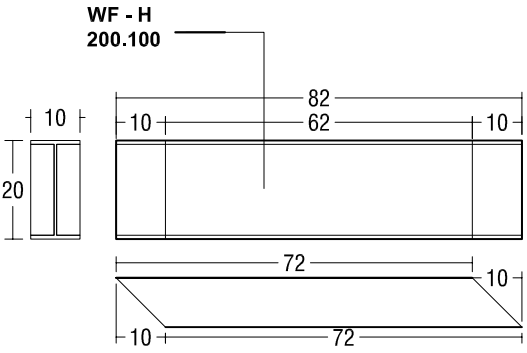

STEEL FRAME DETAIL H
PARE PEDESTRIAN BRIDGE
Scale 1 : 15

NOTE

APPLICANT :



CITY GOVERNMENT OF PARE - PARE

	NAME	SIGN	DATE
APPROVED BY			31 - 01 - 2020
CHECKED BY			31 - 01 - 2020



	NAME	SIGN	DATE
APPROVED BY			31 - 01 - 2020
CHECKED BY	Jeffry Ramil		31 - 01 - 2020

CONSULTANT :



Alamat : JL. Mappaoddang No. 17, Makassar - Telp. (0411) 5052511

	NAME	SIGN	DATE
APPROVED BY	NAUFAL SAFTAR		31 - 01 - 2020
CHECKED BY	ABDULLAH LATIEF, ST.MT		31 - 01 - 2020
DRAWN BY	MAKMUR JAYA		31 - 01 - 2020


PROJECT :

REBUILDING THE BRIDGE OF THE
MAYORAL OFFICE PARE - PARE


DRAWING TITLE :

**STEEL FRAME DETAIL
D , E, F, G, H**

SCALE	DWG NO	SHEET
1 : 15	STR- 16	16 OF 48

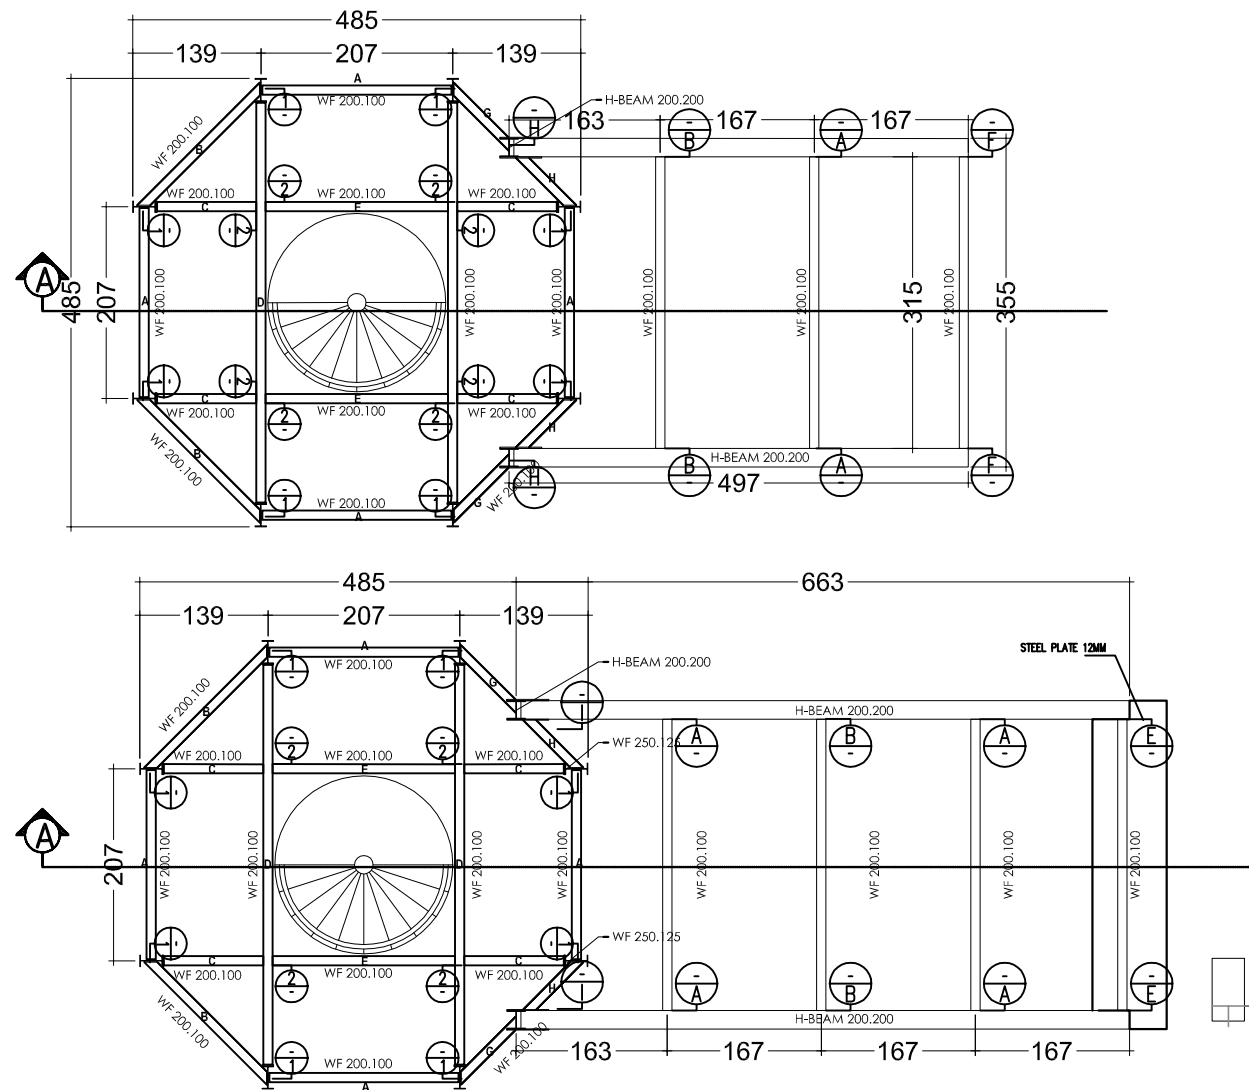

STRUCTURE CONNECTION LEFT RIGHT
PARE PEDESTRIAN BRIDGE
Scale 1 : 80

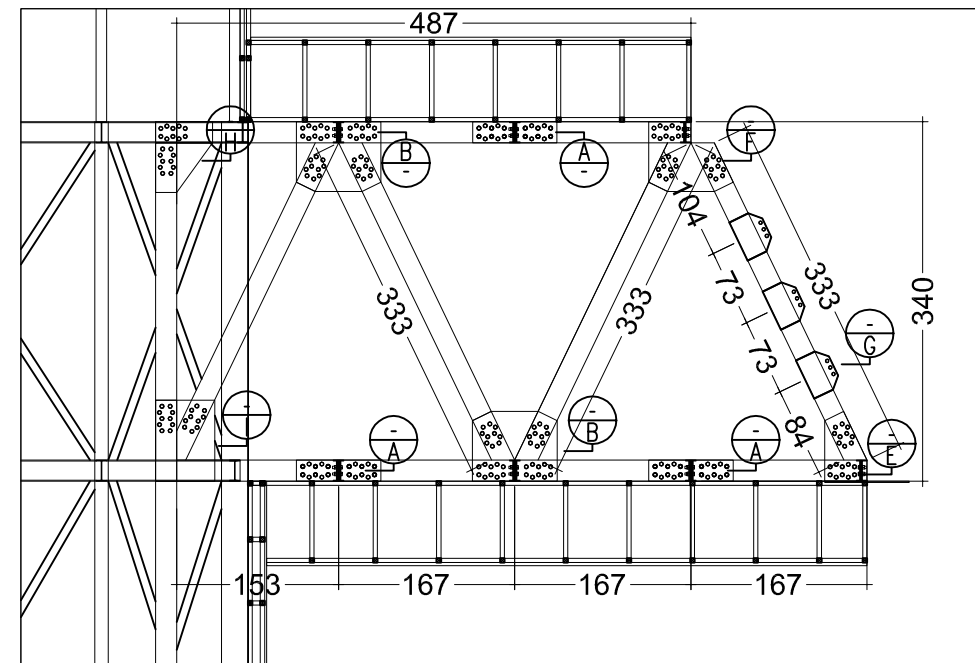

SECTION A
PARE PEDESTRIAN BRIDGE
Scale 1 : 70

NOTE

APPLICANT :



CITY GOVERNMENT OF PARE - PARE

	NAME	SIGN	DATE
APPROVED BY			31 - 01 - 2020
CHECKED BY			31 - 01 - 2020



	NAME	SIGN	DATE
APPROVED BY			31 - 01 - 2020
CHECKED BY	Jeffry Ramil		31 - 01 - 2020

CONSULTANT :



Alamat : JL. Mappaoddang No. 17, Makassar - Telp. (0411) 5052511

	NAME	SIGN	DATE
APPROVED BY	NAUFAL SAFTAR		31 - 01 - 2020
CHECKED BY	ABDULLAH LATIEF, ST.MT		31 - 01 - 2020
DRAWN BY	MAKMUR JAYA		31 - 01 - 2020





PROJECT :

REBUILDING THE BRIDGE OF THE
MAYORAL OFFICE PARE - PARE

DRAWING TITLE :

**STRUCTURE
CONNECTION
SECTION -A**

SCALE	DWG NO	SHEET
1 : 80 1 : 70	STR- 17	17 OF 48

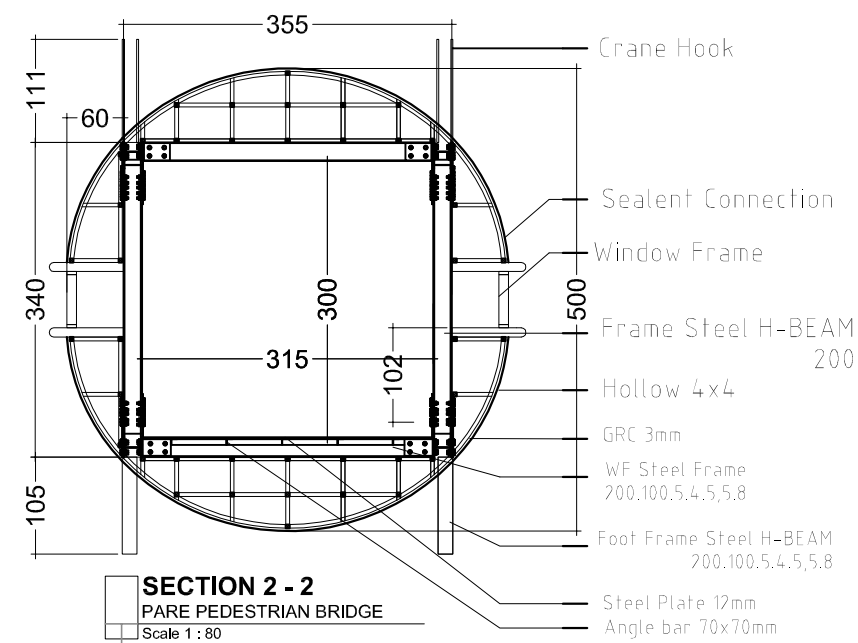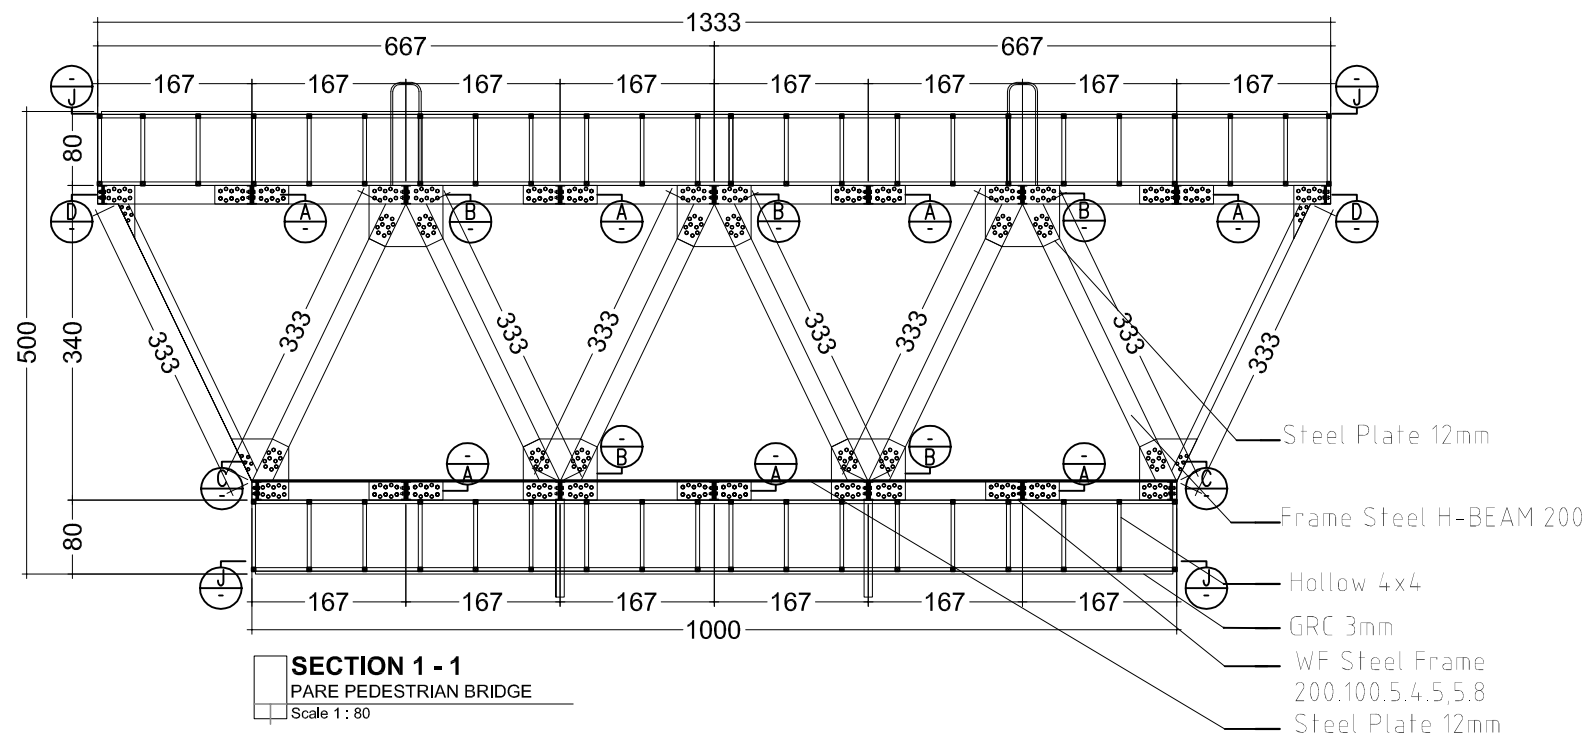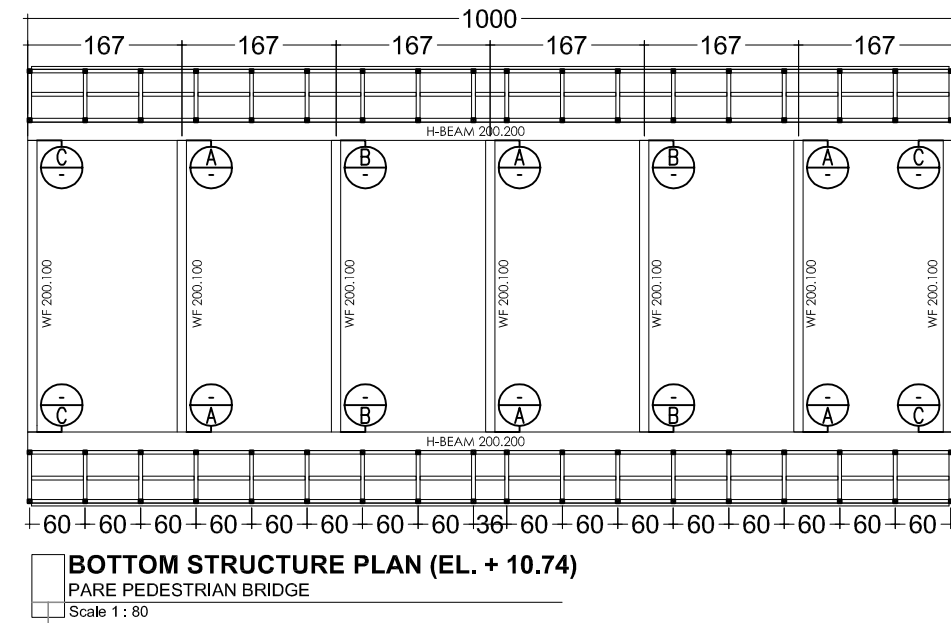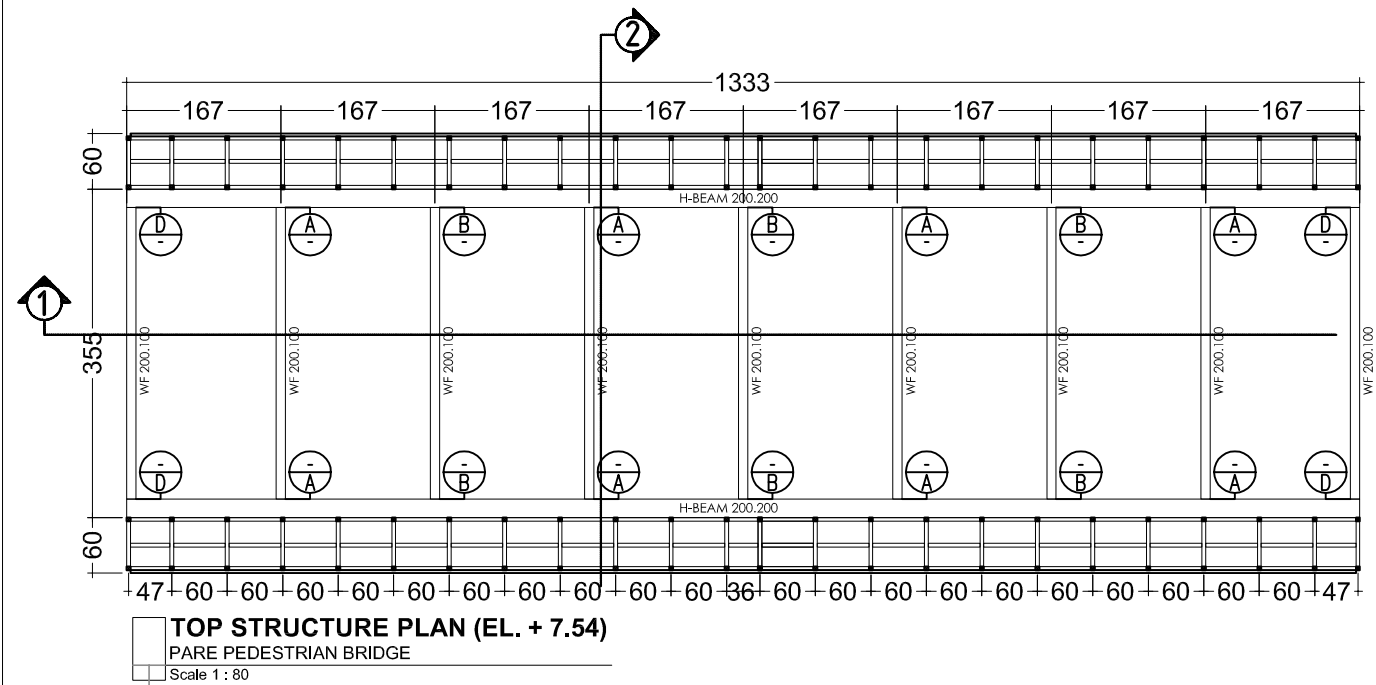

LIFTING STRUCTURE DETAIL
PARE PEDESTRIAN BRIDGE
Scale 1 : 80

NOTE

APPLICANT :



CITY GOVERNMENT OF PARE - PARE

	NAME	SIGN	DATE
APPROVED BY			31 - 01 - 2020
CHECKED BY			31 - 01 - 2020



	NAME	SIGN	DATE
APPROVED BY			31 - 01 - 2020
CHECKED BY	Jeffry Ramil		31 - 01 - 2020

CONSULTANT :



Alamat : JL. Mappaoddang No. 17, Makassar - Telp. (0411) 5052511

	NAME	SIGN	DATE
APPROVED BY	NAUFAL SAFTAR		31 - 01 - 2020
CHECKED BY	ABDULLAH LATIEF, ST.MT		31 - 01 - 2020
DRAWN BY	MAKMUR JAYA		31 - 01 - 2020



PROJECT :

REBUILDING THE BRIDGE OF THE
MAYORAL OFFICE PARE - PARE

DRAWING TITLE :


**LIFTING STRUCTURE
DETAIL**

SCALE	DWG NO	SHEET
1 : 80	STR- 18	18 OF 48

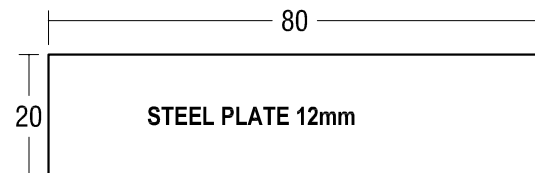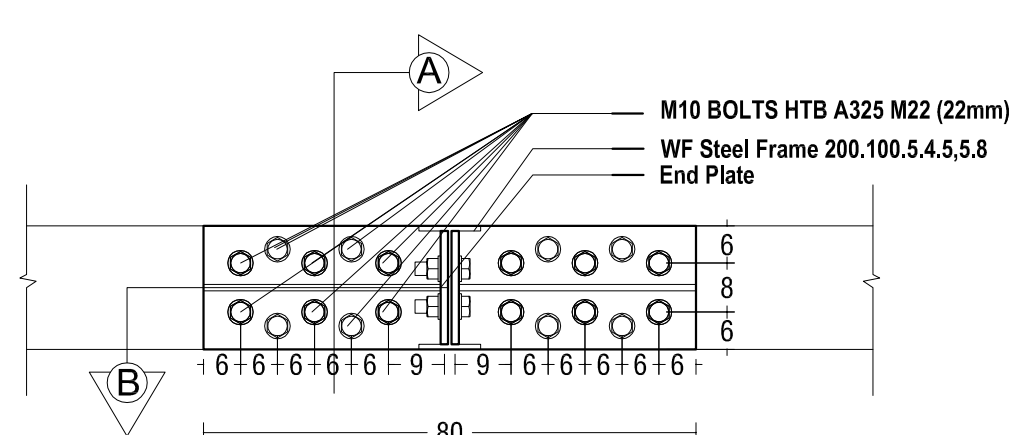


LEFT SIDE
PARE PEDESTRIAN BRIDGE
Scale 1 : 12

DETAIL STEEL PLATE A
PARE PEDESTRIAN BRIDGE
Scale 1 : 12

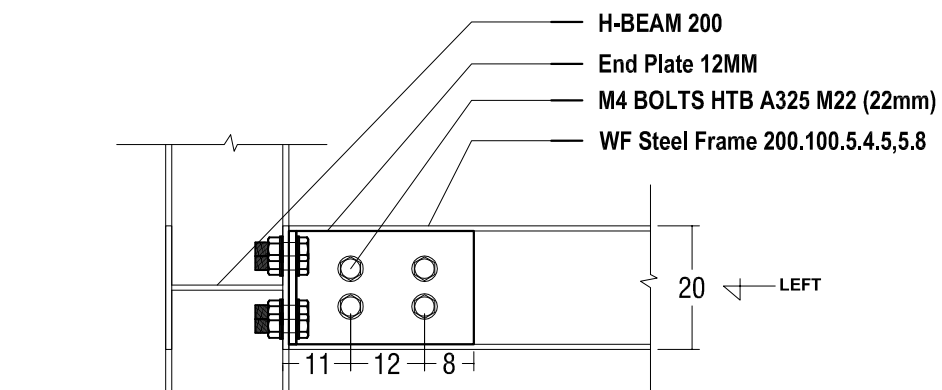

SECTION A
PARE PEDESTRIAN BRIDGE
Scale 1 : 12

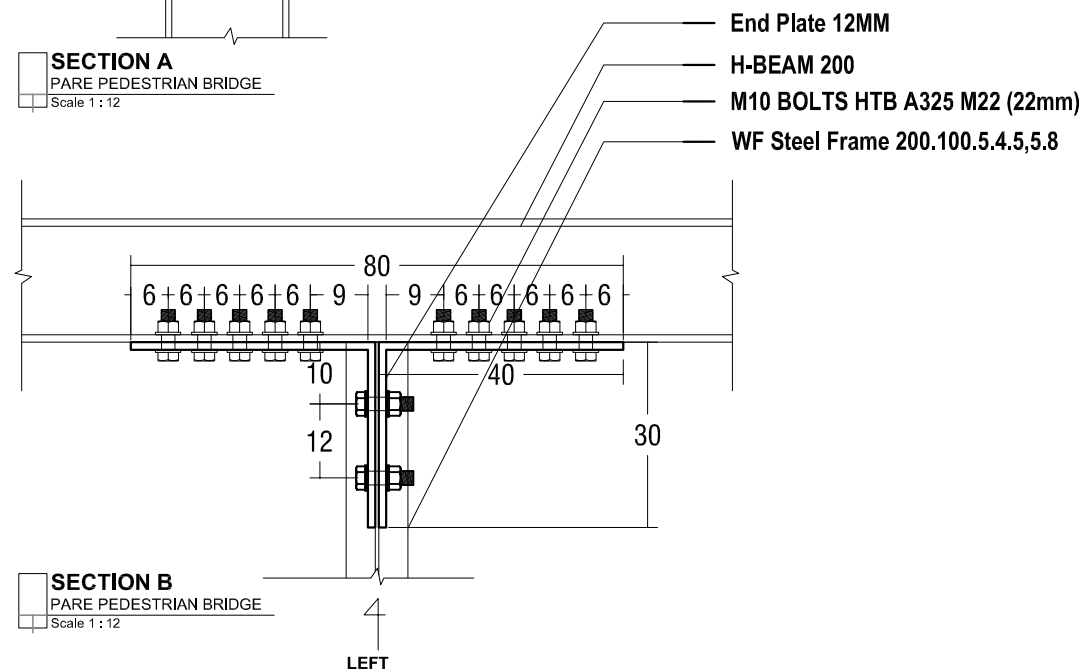

SECTION B
PARE PEDESTRIAN BRIDGE
Scale 1 : 12

NOTE

APPLICANT :



CITY GOVERNMENT OF PARE - PARE

	NAME	SIGN	DATE
APPROVED BY			31 - 01 - 2020
CHECKED BY			31 - 01 - 2020



	NAME	SIGN	DATE
APPROVED BY			31 - 01 - 2020
CHECKED BY	Jeffry Ramil		31 - 01 - 2020

CONSULTANT :



	NAME	SIGN	DATE
APPROVED BY	NAUFAL SAFTAR		31 - 01 - 2020
CHECKED BY	ABDULLAH LATIEF, ST.MT		31 - 01 - 2020
DRAWN BY	MAKMUR JAYA		31 - 01 - 2020

PROJECT :

REBUILDING THE BRIDGE OF THE
MAYORAL OFFICE PARE - PARE

DRAWING TITLE :

DETAIL PLATE A

SCALE	DWG NO	SHEET
1 : 12	STR- 19	19 OF 48